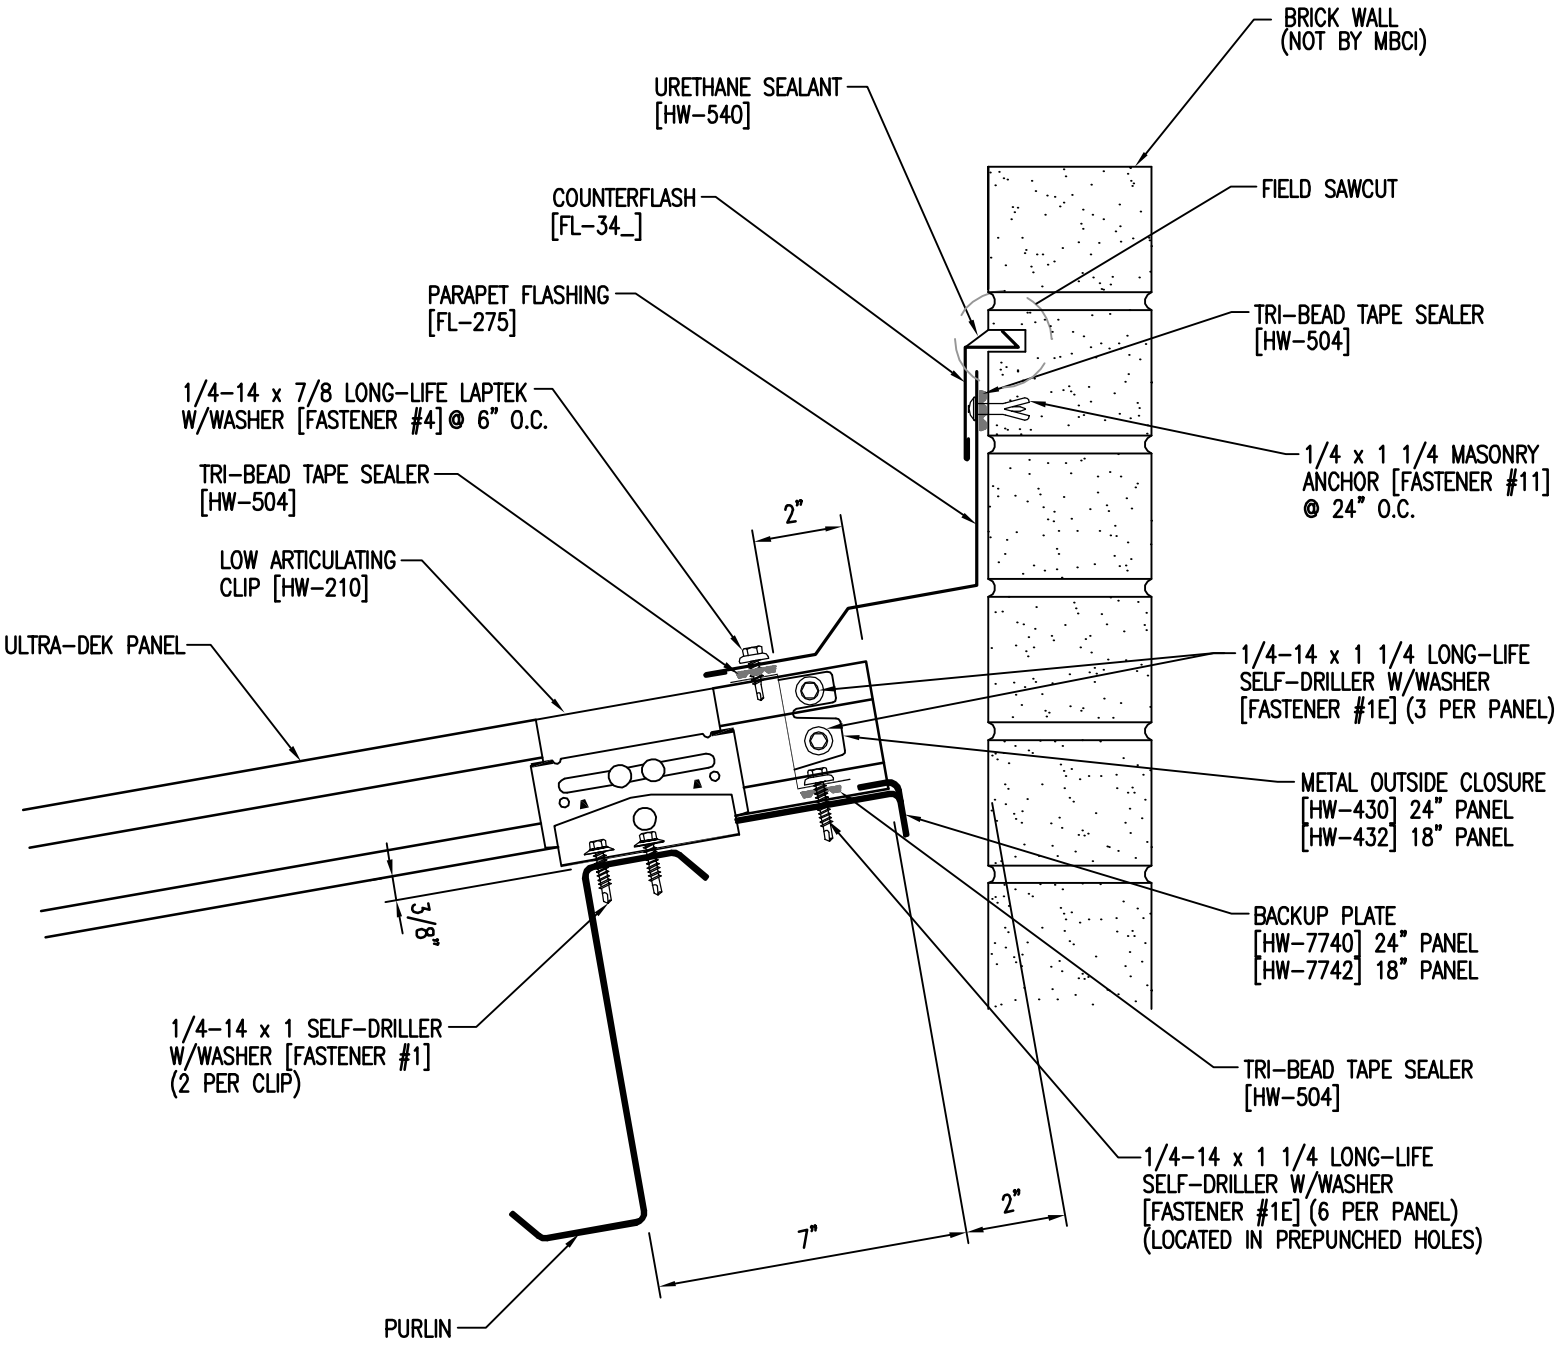
BRICK WALL
(NOT BY MBCI)
URETHANE SEALANT
[HW-540]
FIELD SAWCUT
COUNTERFLASH
[FL-34_]
PARAPET FLASHING
[FL-275]
TRI-BEAD TAPE SEALER
[HW-504]
1/4-14 x 7/8 LONG-LIFE LAPTEK
W/WASHER [FASTENER #4] @ 6" O.C.
1/4 x 1 1/4 MASONRY
ANCHOR [FASTENER #11]
@ 24" O.C.
TRI-BEAD TAPE SEALER
[HW-504]
2"
LOW ARTICULATING
CLIP [HW-210]
ULTRA-DEK PANEL
1/4-14 x 1 1/4 LONG-LIFE
SELF-DRILLER W/WASHER
[FASTENER #1E] (3 PER PANEL)
METAL OUTSIDE CLOSURE
[HW-430] 24" PANEL
[HW-432] 18" PANEL
3/8"
BACKUP PLATE
[HW-7740] 24" PANEL
[HW-7742] 18" PANEL
1/4-14 x 1 SELF-DRILLER
W/WASHER [FASTENER #1]
(2 PER CLIP)
TRI-BEAD TAPE SEALER
[HW-504]
1/4-14 x 1 1/4 LONG-LIFE
SELF-DRILLER W/WASHER
[FASTENER #1E] (6 PER PANEL)
(LOCATED IN PREPUNCHED HOLES)
2"
7"
PURLIN