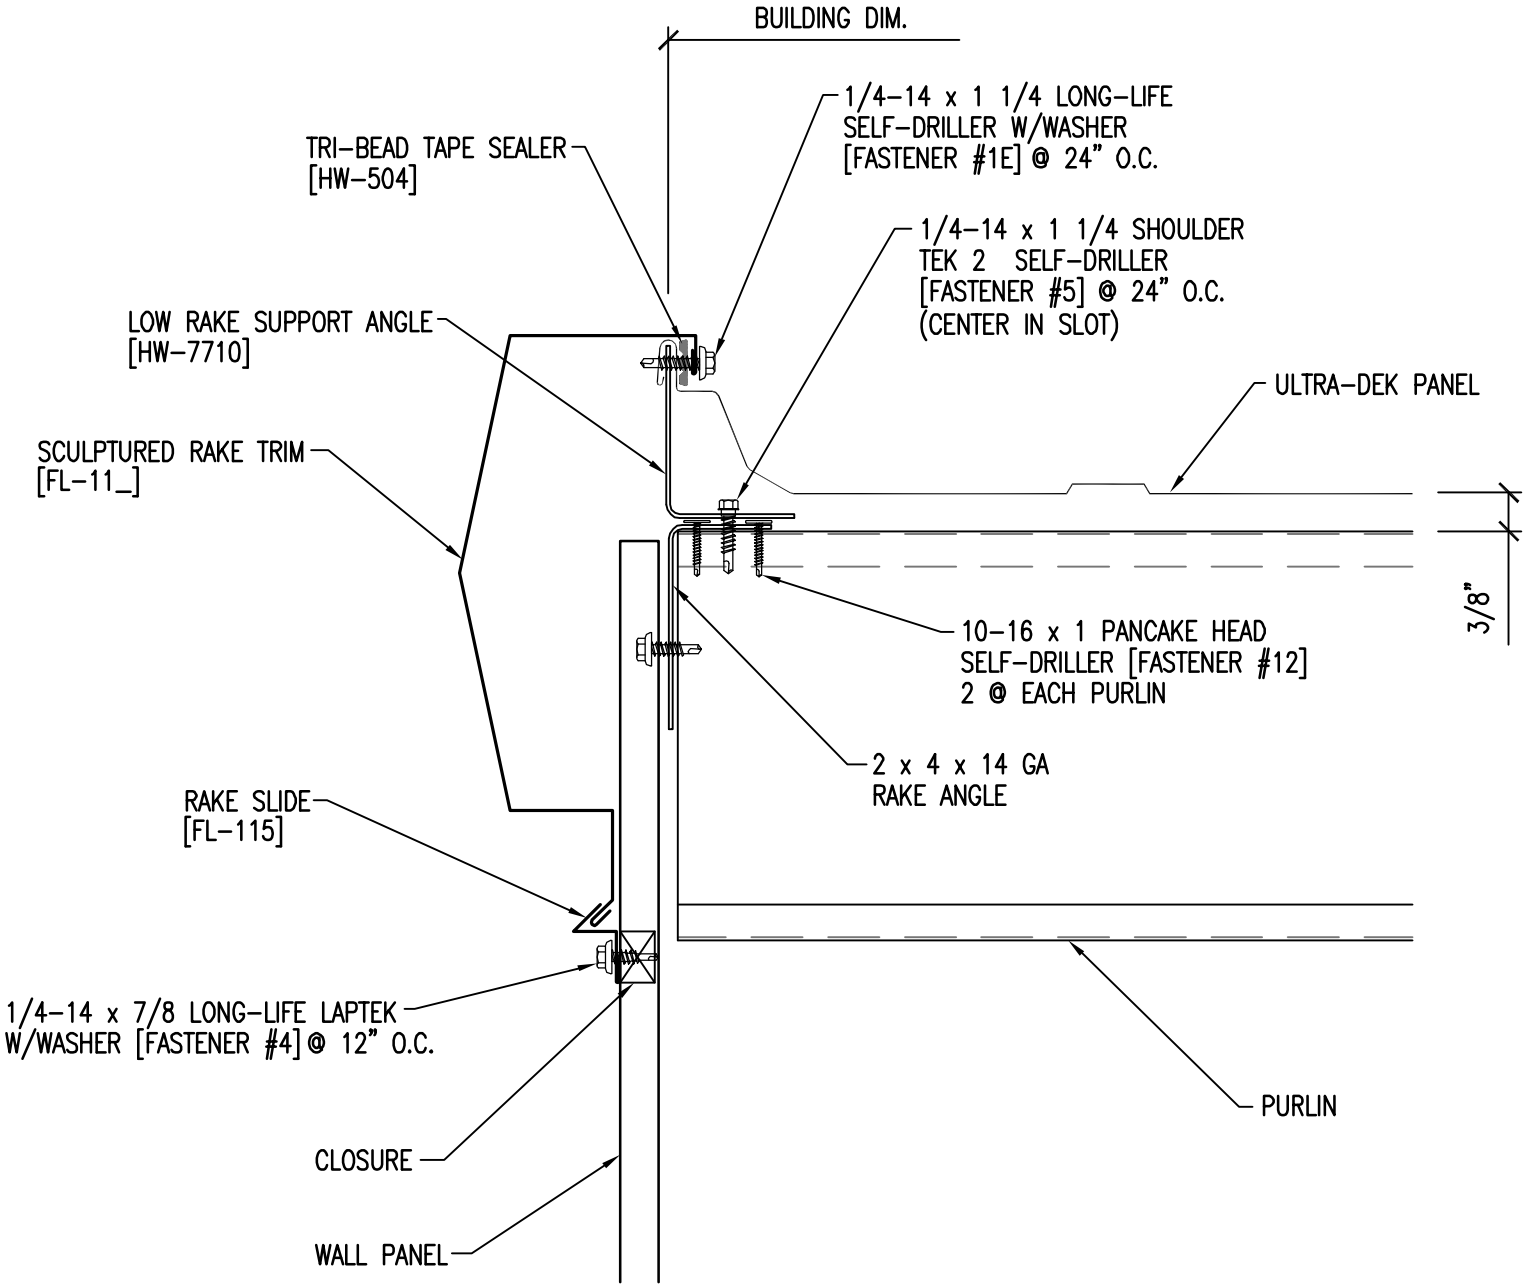
BUILDING DIM.
1/4-14 x 1 1/4 LONG-LIFE
SELF-DRILLER W/WASHER
[FASTENER #1E] @ 24" O.C.
TRI-BEAD TAPE SEALER
[HW-504]
1/4-14 x 1 1/4 SHOULDER
TEK 2 SELF-DRILLER
[FASTENER #5] @ 24" O.C.
(CENTER IN SLOT)
LOW RAKE SUPPORT ANGLE
[HW-7710]
ULTRA-DEK PANEL
SCULPTURED RAKE TRIM
[FL-11_]
3/8"
10-16 x 1 PANCAKE HEAD
SELF-DRILLER [FASTENER #12]
2 @ EACH PURLIN
2 x 4 x 14 GA
RAKE ANGLE
RAKE SLIDE
[FL-115]
1/4-14 x 7/8 LONG-LIFE LAPTEK
W/WASHER [FASTENER #4] @ 12" O.C.
PURLIN
CLOSURE
WALL PANEL