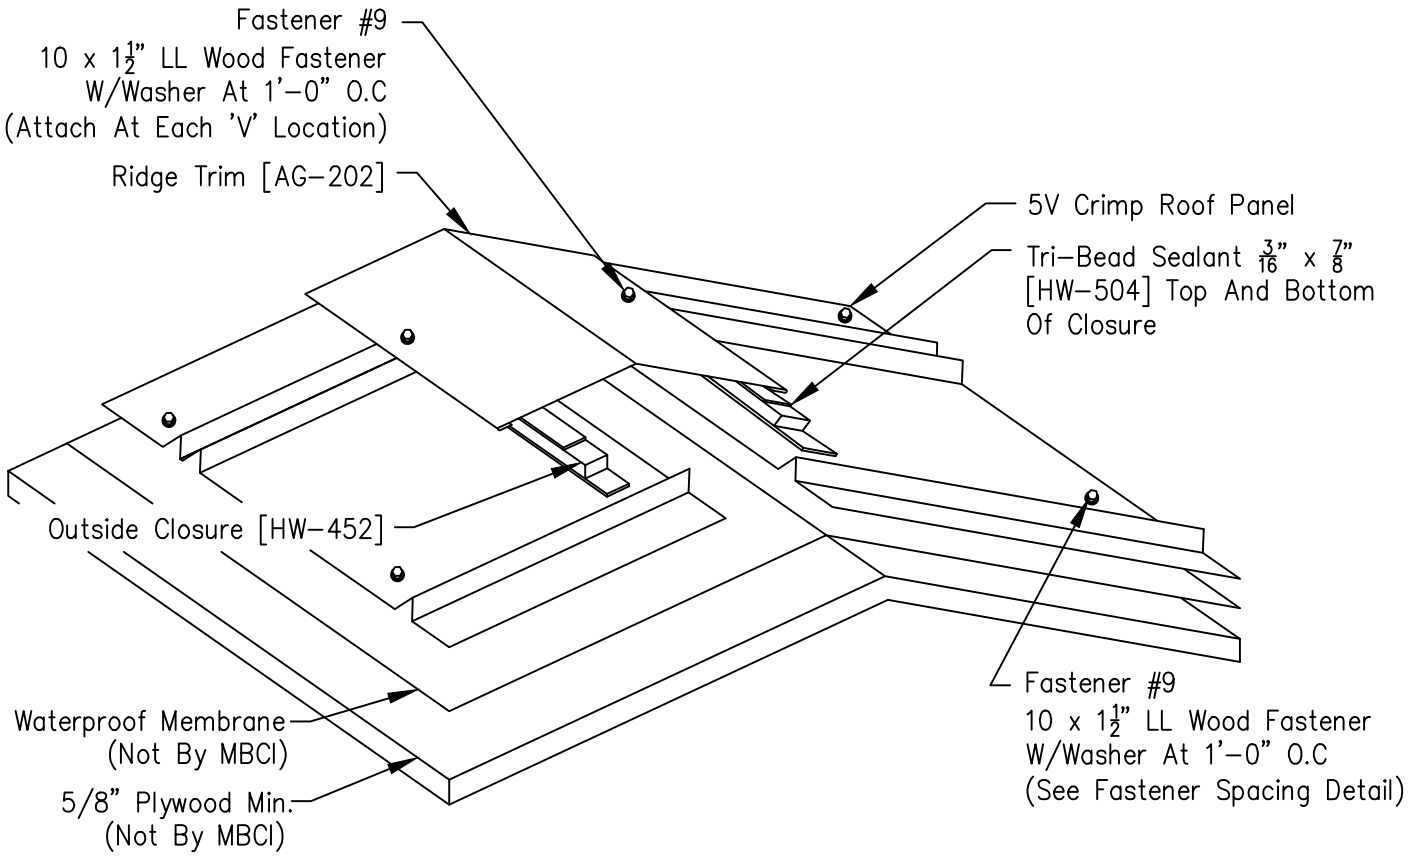
Fastener #9
10 x 1½" LL Wood Fastener
W/Washer At 1'-0" O.C
(Attach At Each 'V' Location)
Ridge Trim [AG-202]
5V Crimp Roof Panel
Tri-Bead Sealant 3/16" x 7/8"
[HW-504] Top And Bottom
Of Closure
Outside Closure [HW-452]
Fastener #9
10 x 1½" LL Wood Fastener
W/Washer At 1'-0" O.C
(See Fastener Spacing Detail)
Waterproof Membrane
(Not By MBCI)
5/8" Plywood Min.
(Not By MBCI)

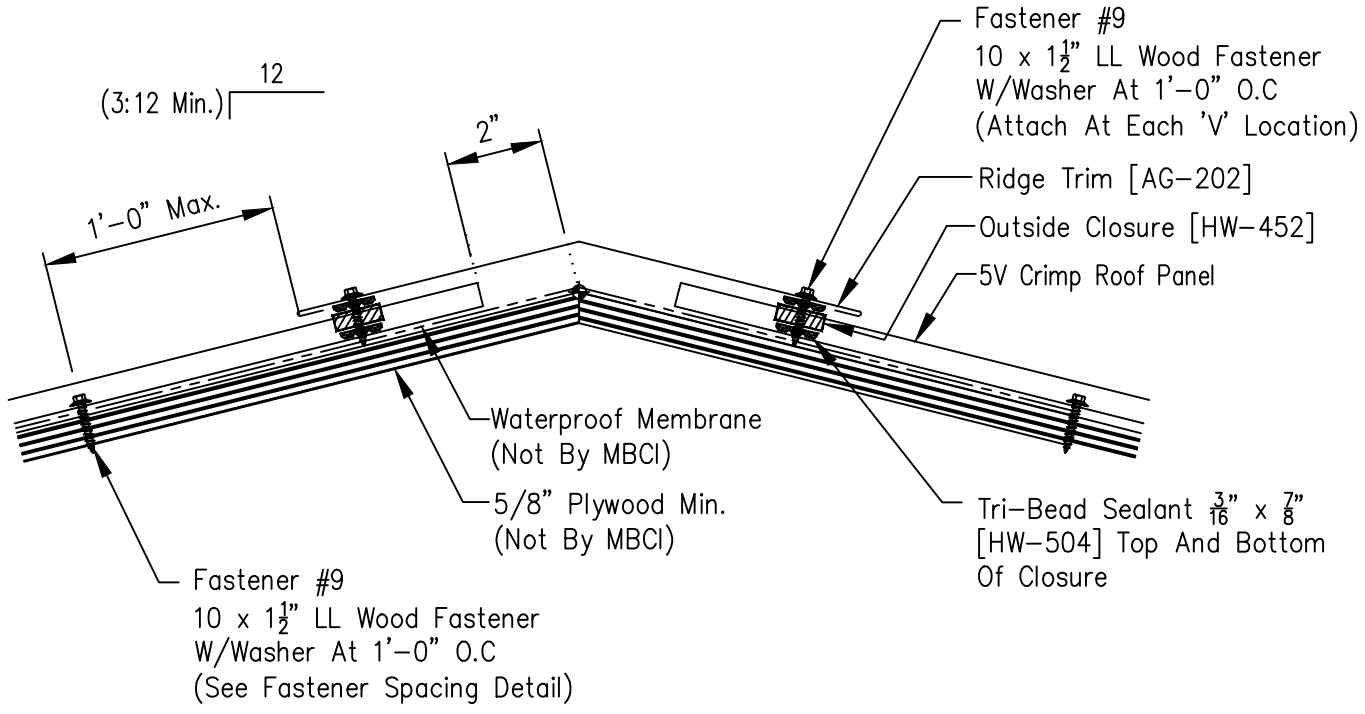
12
(3:12 Min.)
2"
1'-0" Max.
Fastener #9
10 x 1½" LL Wood Fastener
W/Washer At 1'-0" O.C
(Attach At Each 'V' Location)
Ridge Trim [AG-202]
Outside Closure [HW-452]
5V Crimp Roof Panel
Waterproof Membrane
(Not By MBCI)
5/8" Plywood Min.
(Not By MBCI)
Tri-Bead Sealant 3/16" x 7/8"
[HW-504] Top And Bottom
Of Closure
Fastener #9
10 x 1½" LL Wood Fastener
W/Washer At 1'-0" O.C
(See Fastener Spacing Detail)