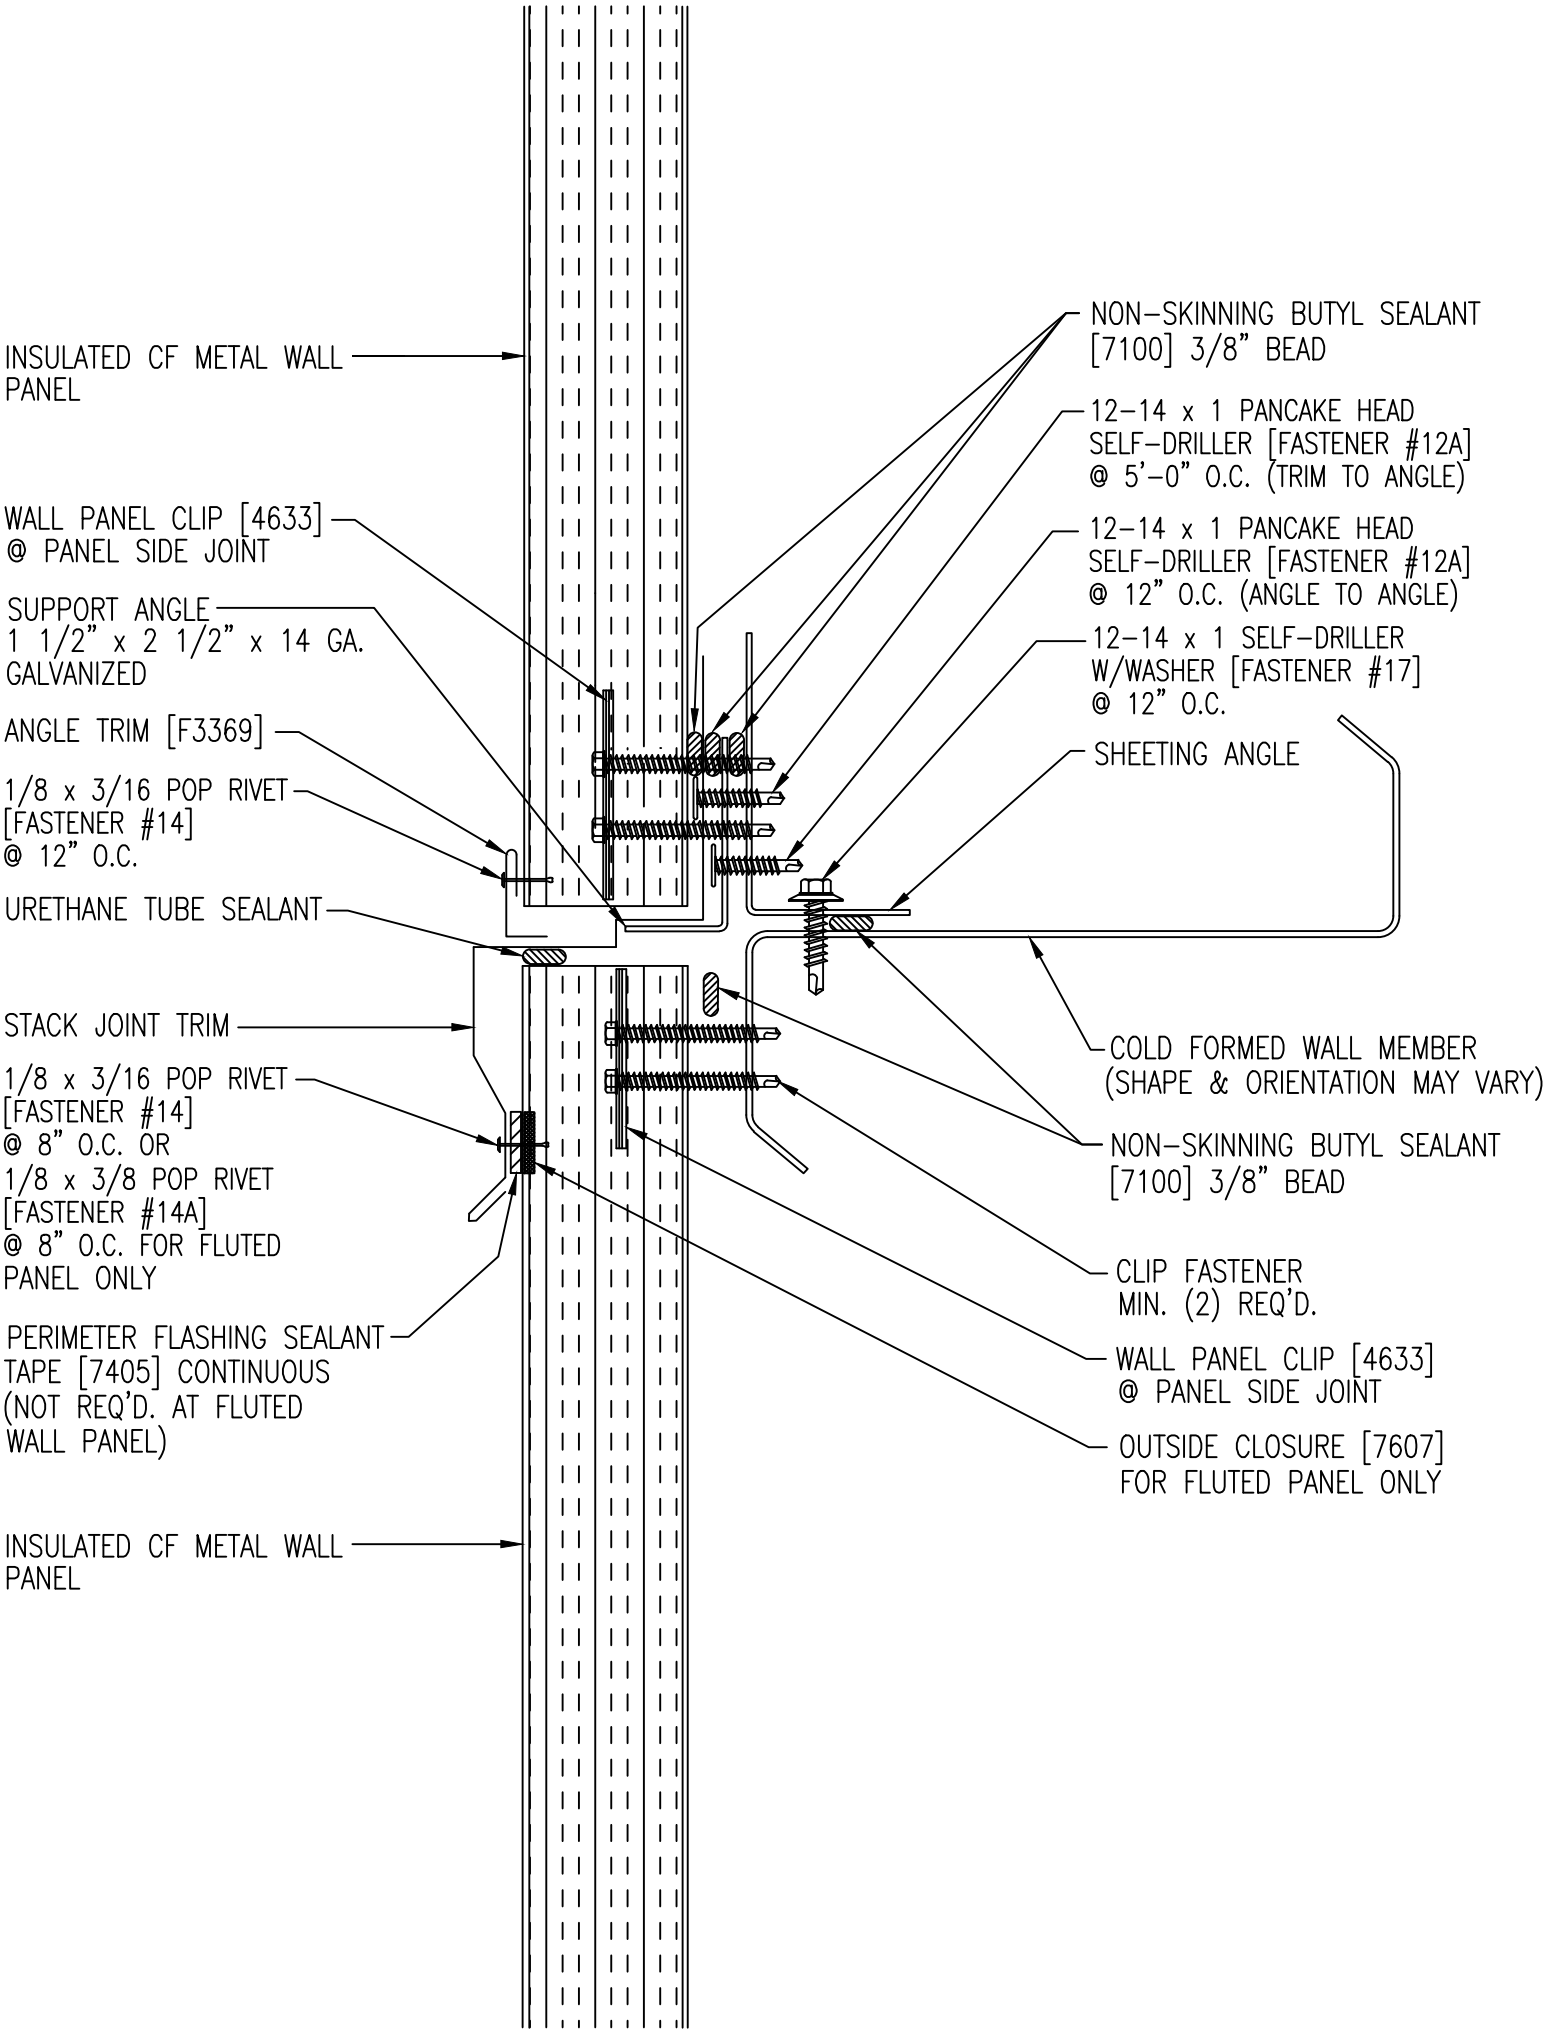
INSULATED CF METAL WALL PANEL
WALL PANEL CLIP [4633] @ PANEL SIDE JOINT
SUPPORT ANGLE 1 1/2" x 2 1/2" x 14 GA. GALVANIZED
ANGLE TRIM [F3369]
1/8 x 3/16 POP RIVET [FASTENER #14] @ 12" O.C.
URETHANE TUBE SEALANT
STACK JOINT TRIM
1/8 x 3/16 POP RIVET [FASTENER #14] @ 8" O.C. OR 1/8 x 3/8 POP RIVET [FASTENER #14A] @ 8" O.C. FOR FLUTED PANEL ONLY
PERIMETER FLASHING SEALANT TAPE [7405] CONTINUOUS (NOT REQ'D. AT FLUTED WALL PANEL)
INSULATED CF METAL WALL PANEL
NON-SKINNING BUTYL SEALANT [7100] 3/8" BEAD
12-14 x 1 PANCAKE HEAD SELF-DRILLER [FASTENER #12A] @ 5'-0" O.C. (TRIM TO ANGLE)
12-14 x 1 PANCAKE HEAD SELF-DRILLER [FASTENER #12A] @ 12" O.C. (ANGLE TO ANGLE)
12-14 x 1 SELF-DRILLER W/WASHER [FASTENER #17] @ 12" O.C.
SHEETING ANGLE
COLD FORMED WALL MEMBER (SHAPE & ORIENTATION MAY VARY)
NON-SKINNING BUTYL SEALANT [7100] 3/8" BEAD
CLIP FASTENER MIN. (2) REQ'D.
WALL PANEL CLIP [4633] @ PANEL SIDE JOINT
OUTSIDE CLOSURE [7607] FOR FLUTED PANEL ONLY