CFR Insulated Roof Panel
Parapet Rake - Masonry Wall
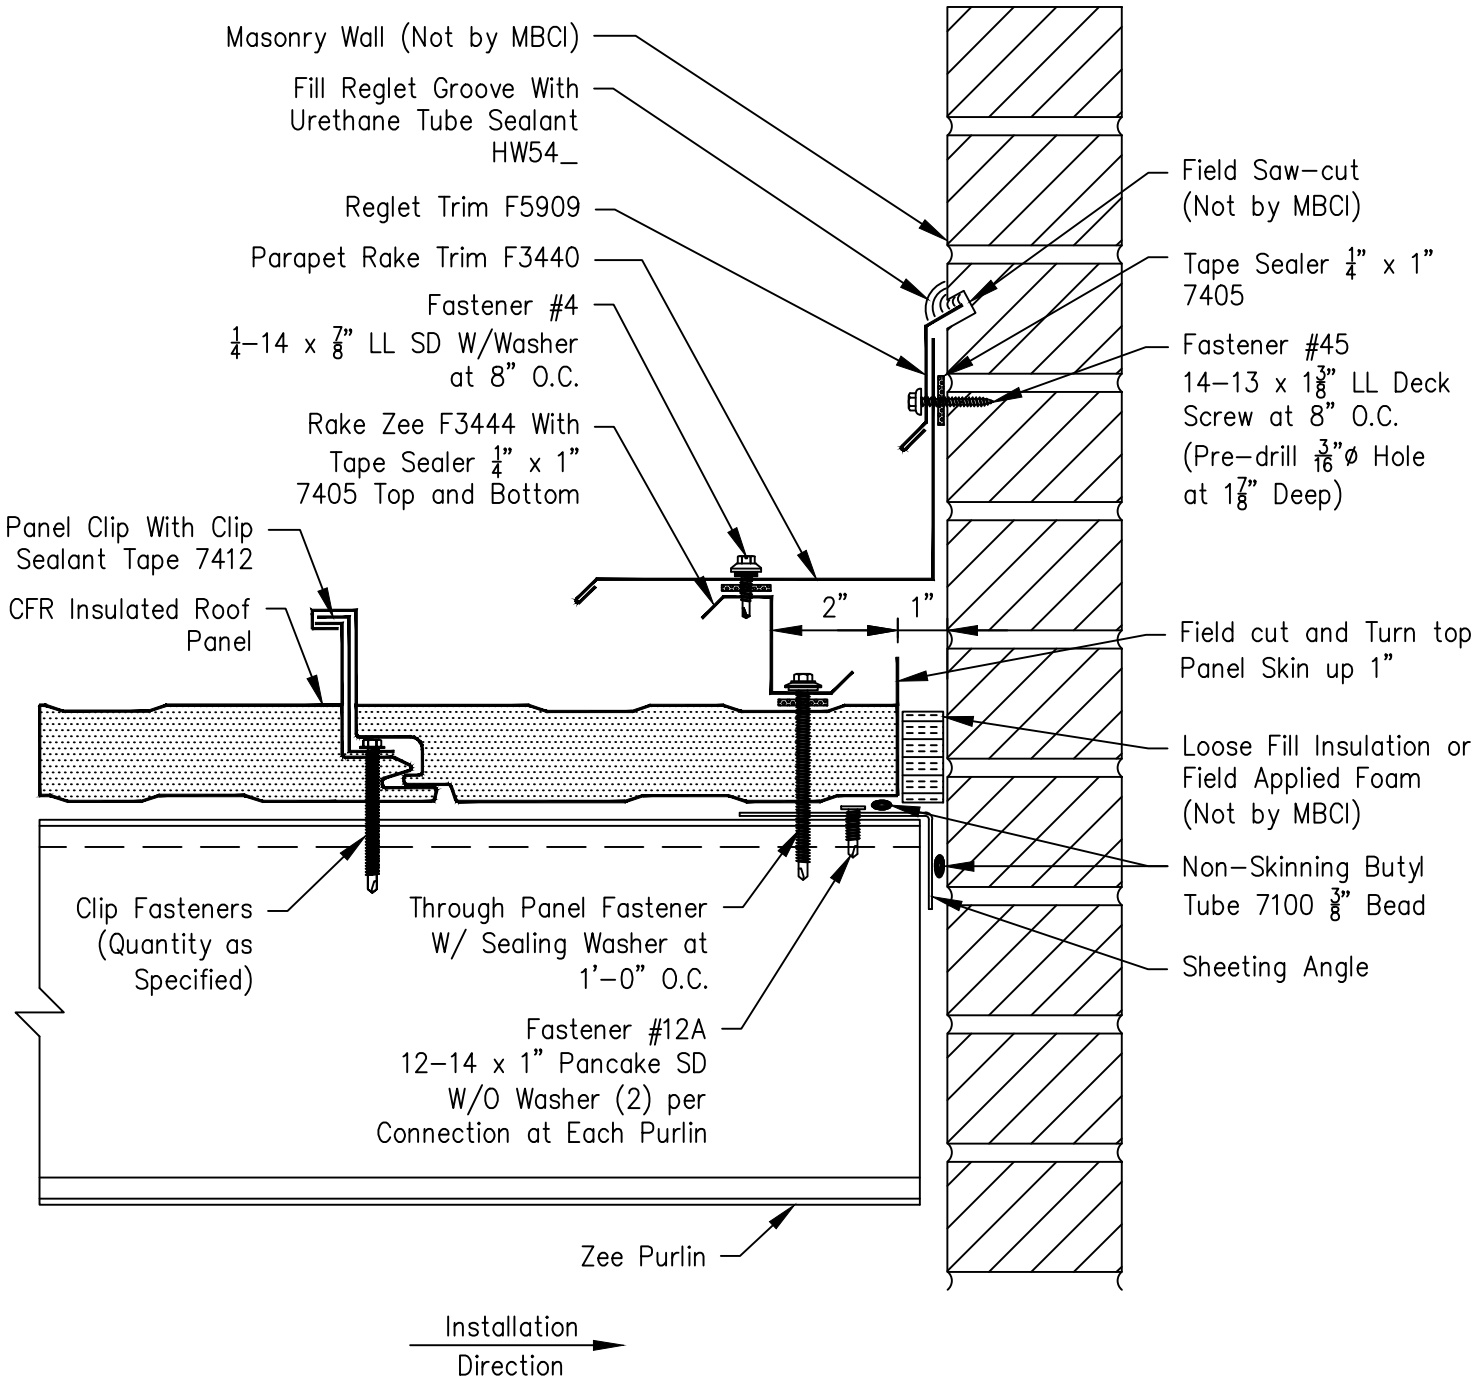
Page	
MBCFR062	
Date	Rev
Jun '16	00