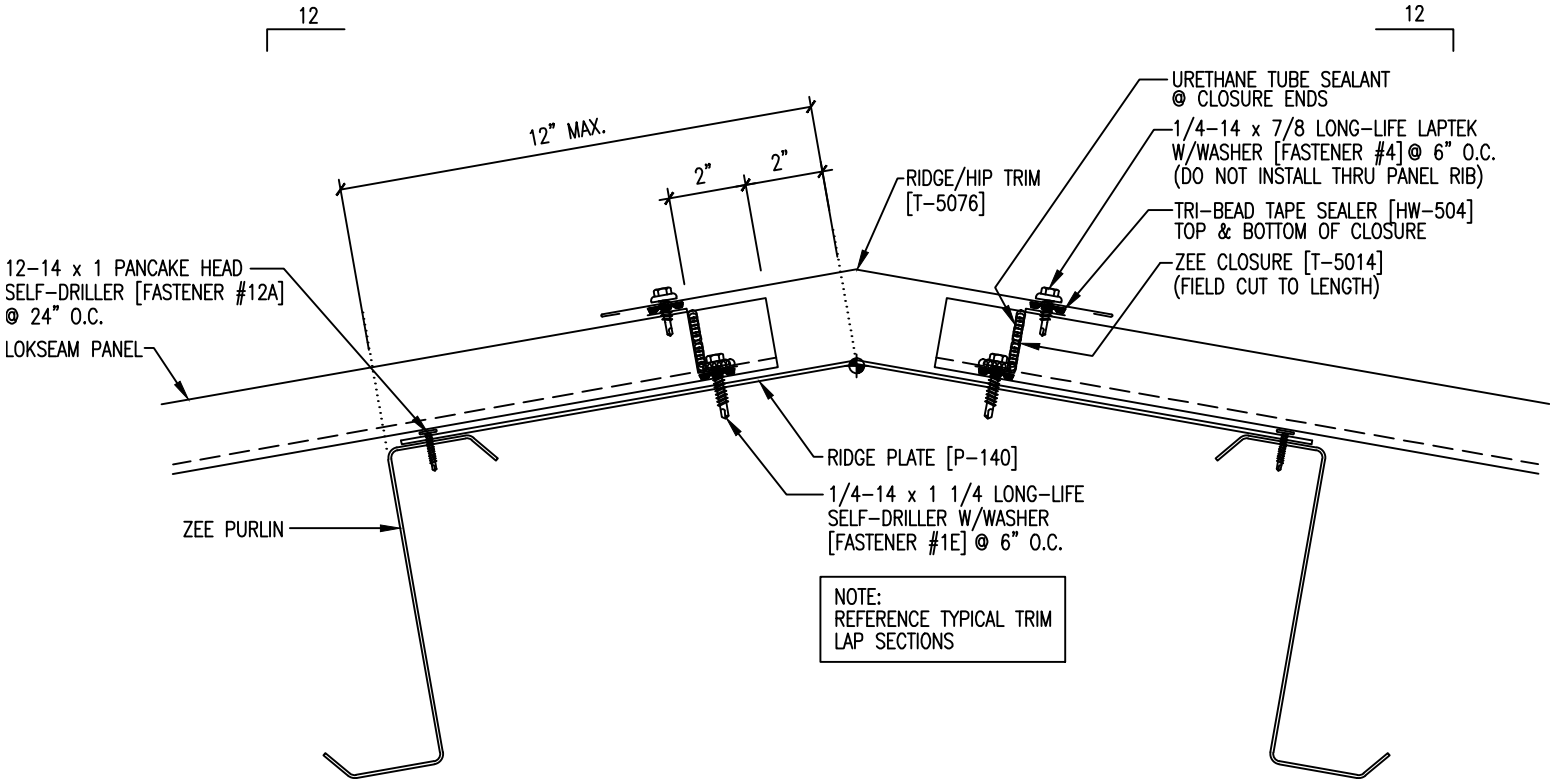
12
12
12" MAX.
2"
2"
RIDGE/HIP TRIM
[T-5076]
URETHANE TUBE SEALANT
@ CLOSURE ENDS
1/4-14 x 7/8 LONG-LIFE LAPTEK
W/WASHER [FASTENER #4] @ 6" O.C.
(DO NOT INSTALL THRU PANEL RIB)
TRI-BEAD TAPE SEALER [HW-504]
TOP & BOTTOM OF CLOSURE
ZEE CLOSURE [T-5014]
(FIELD CUT TO LENGTH)
12-14 x 1 PANCAKE HEAD
SELF-DRILLER [FASTENER #12A]
@ 24" O.C.
LOKSEAM PANEL
RIDGE PLATE [P-140]
1/4-14 x 1 1/4 LONG-LIFE
SELF-DRILLER W/WASHER
[FASTENER #1E] @ 6" O.C.
ZEE PURLIN
NOTE:
REFERENCE TYPICAL TRIM
LAP SECTIONS