12

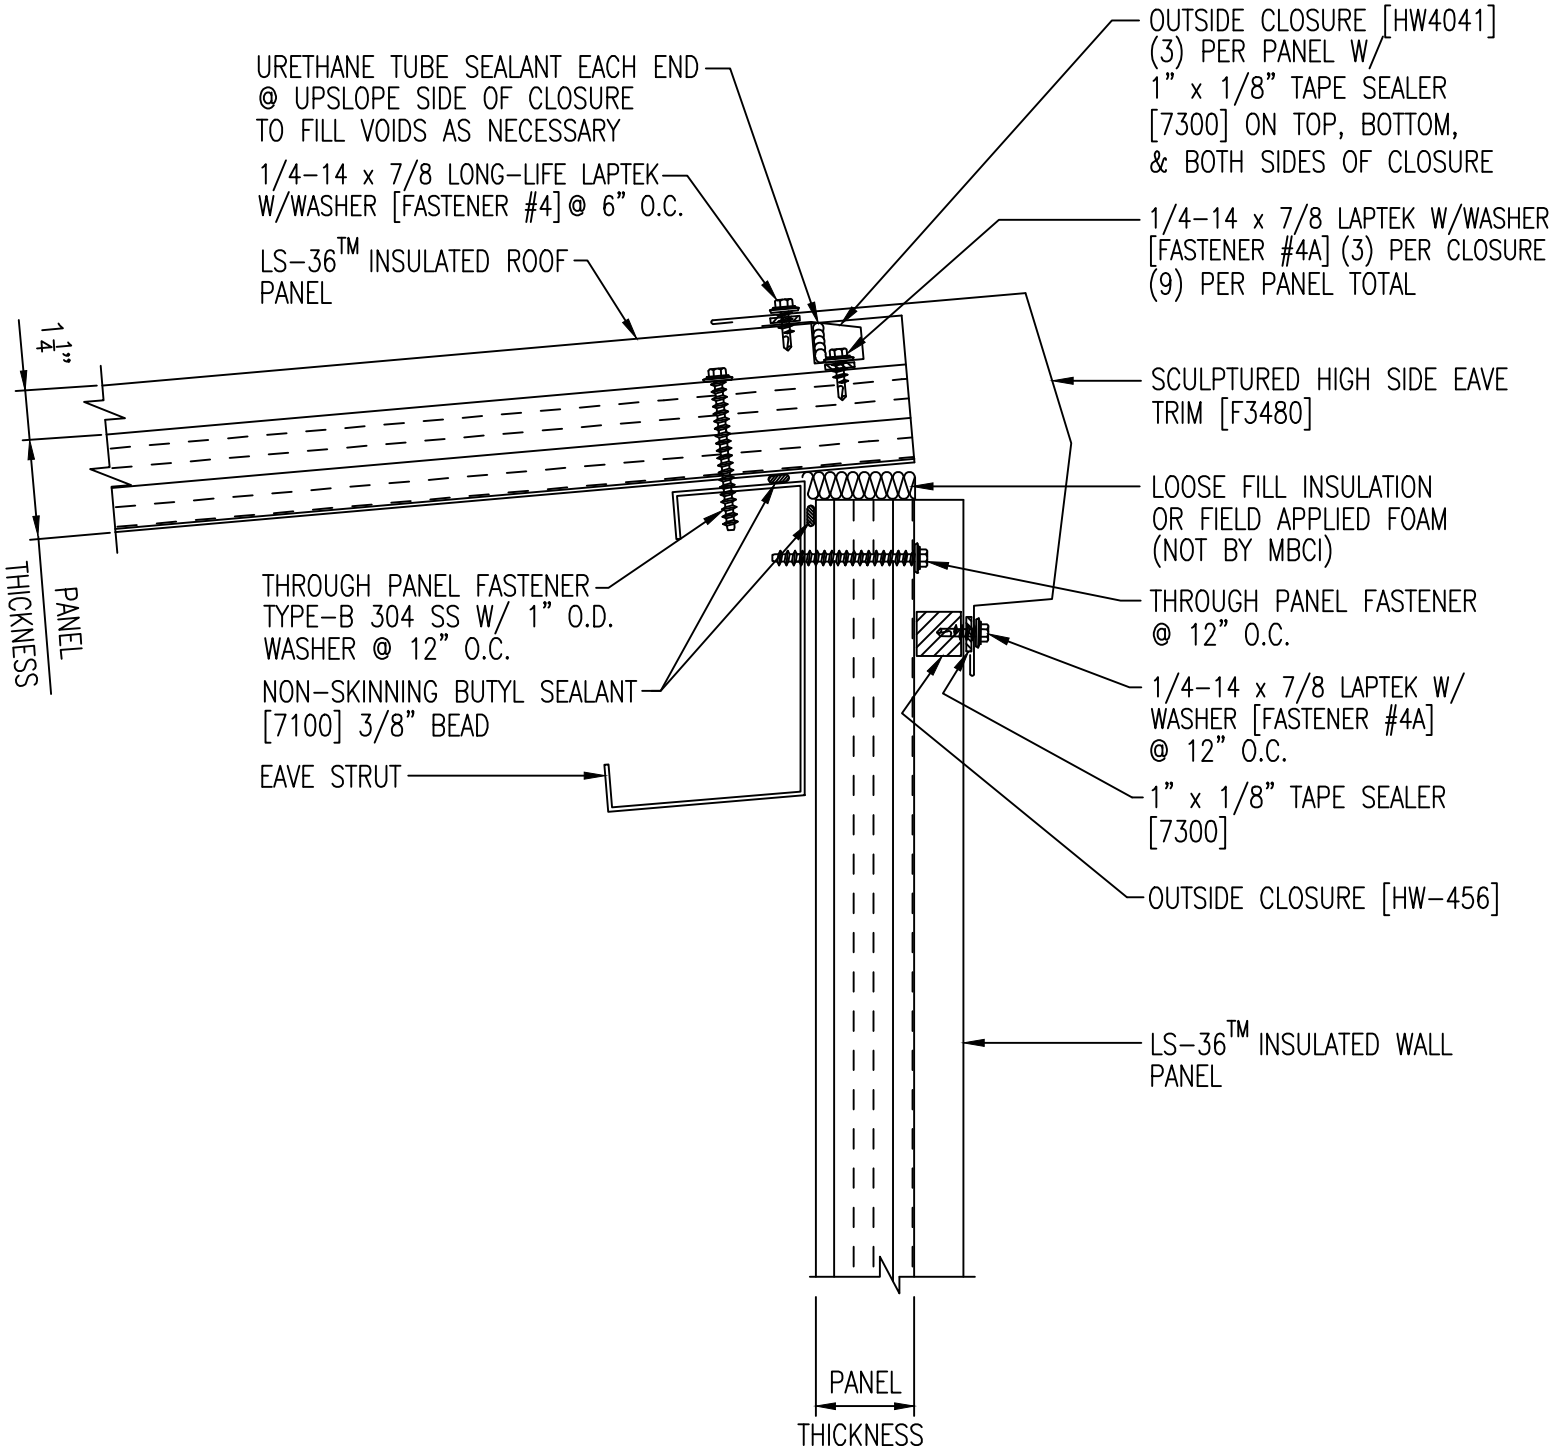
URETHANE TUBE SEALANT EACH END @ UPSLOPE SIDE OF CLOSURE TO FILL VOIDS AS NECESSARY
1/4-14 x 7/8 LONG-LIFE LAPTEK W/WASHER [FASTENER #4] @ 6" O.C.
LS-36™ INSULATED ROOF PANEL
1 1/4"
PANEL THICKNESS
THROUGH PANEL FASTENER TYPE-B 304 SS W/ 1" O.D. WASHER @ 12" O.C.
NON-SKINNING BUTYL SEALANT [7100] 3/8" BEAD
EAVE STRUT
OUTSIDE CLOSURE [HW4041] (3) PER PANEL W/ 1" x 1/8" TAPE SEALER [7300] ON TOP, BOTTOM, & BOTH SIDES OF CLOSURE
1/4-14 x 7/8 LAPTEK W/WASHER [FASTENER #4A] (3) PER CLOSURE (9) PER PANEL TOTAL
SCULPTURED HIGH SIDE EAVE TRIM [F3480]
LOOSE FILL INSULATION OR FIELD APPLIED FOAM (NOT BY MBCI)
THROUGH PANEL FASTENER @ 12" O.C.
1/4-14 x 7/8 LAPTEK W/ WASHER [FASTENER #4A] @ 12" O.C.
1" x 1/8" TAPE SEALER [7300]
OUTSIDE CLOSURE [HW-456]
LS-36™ INSULATED WALL PANEL
PANEL THICKNESS