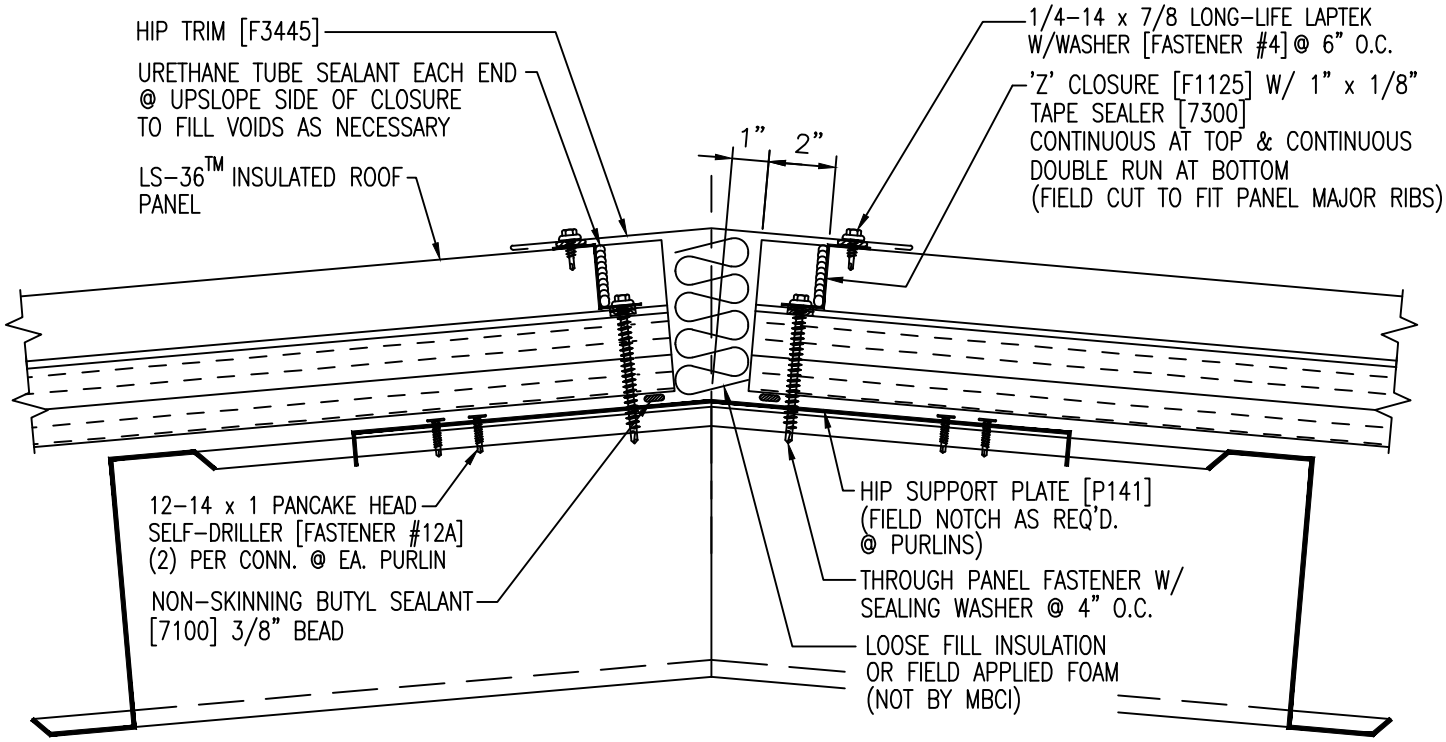
HIP TRIM [F3445]
URETHANE TUBE SEALANT EACH END @ UPSLOPE SIDE OF CLOSURE TO FILL VOIDS AS NECESSARY
LS-36™ INSULATED ROOF PANEL
1"
2"
1/4-14 x 7/8 LONG-LIFE LAPTEK W/WASHER [FASTENER #4] @ 6" O.C.
'Z' CLOSURE [F1125] W/ 1" x 1/8" TAPE SEALER [7300] CONTINUOUS AT TOP & CONTINUOUS DOUBLE RUN AT BOTTOM (FIELD CUT TO FIT PANEL MAJOR RIBS)
12-14 x 1 PANCAKE HEAD SELF-DRILLER [FASTENER #12A] (2) PER CONN. @ EA. PURLIN
NON-SKINNING BUTYL SEALANT [7100] 3/8" BEAD
HIP SUPPORT PLATE [P141] (FIELD NOTCH AS REQ'D. @ PURLINS)
THROUGH PANEL FASTENER W/ SEALING WASHER @ 4" O.C.
LOOSE FILL INSULATION OR FIELD APPLIED FOAM (NOT BY MBCI)

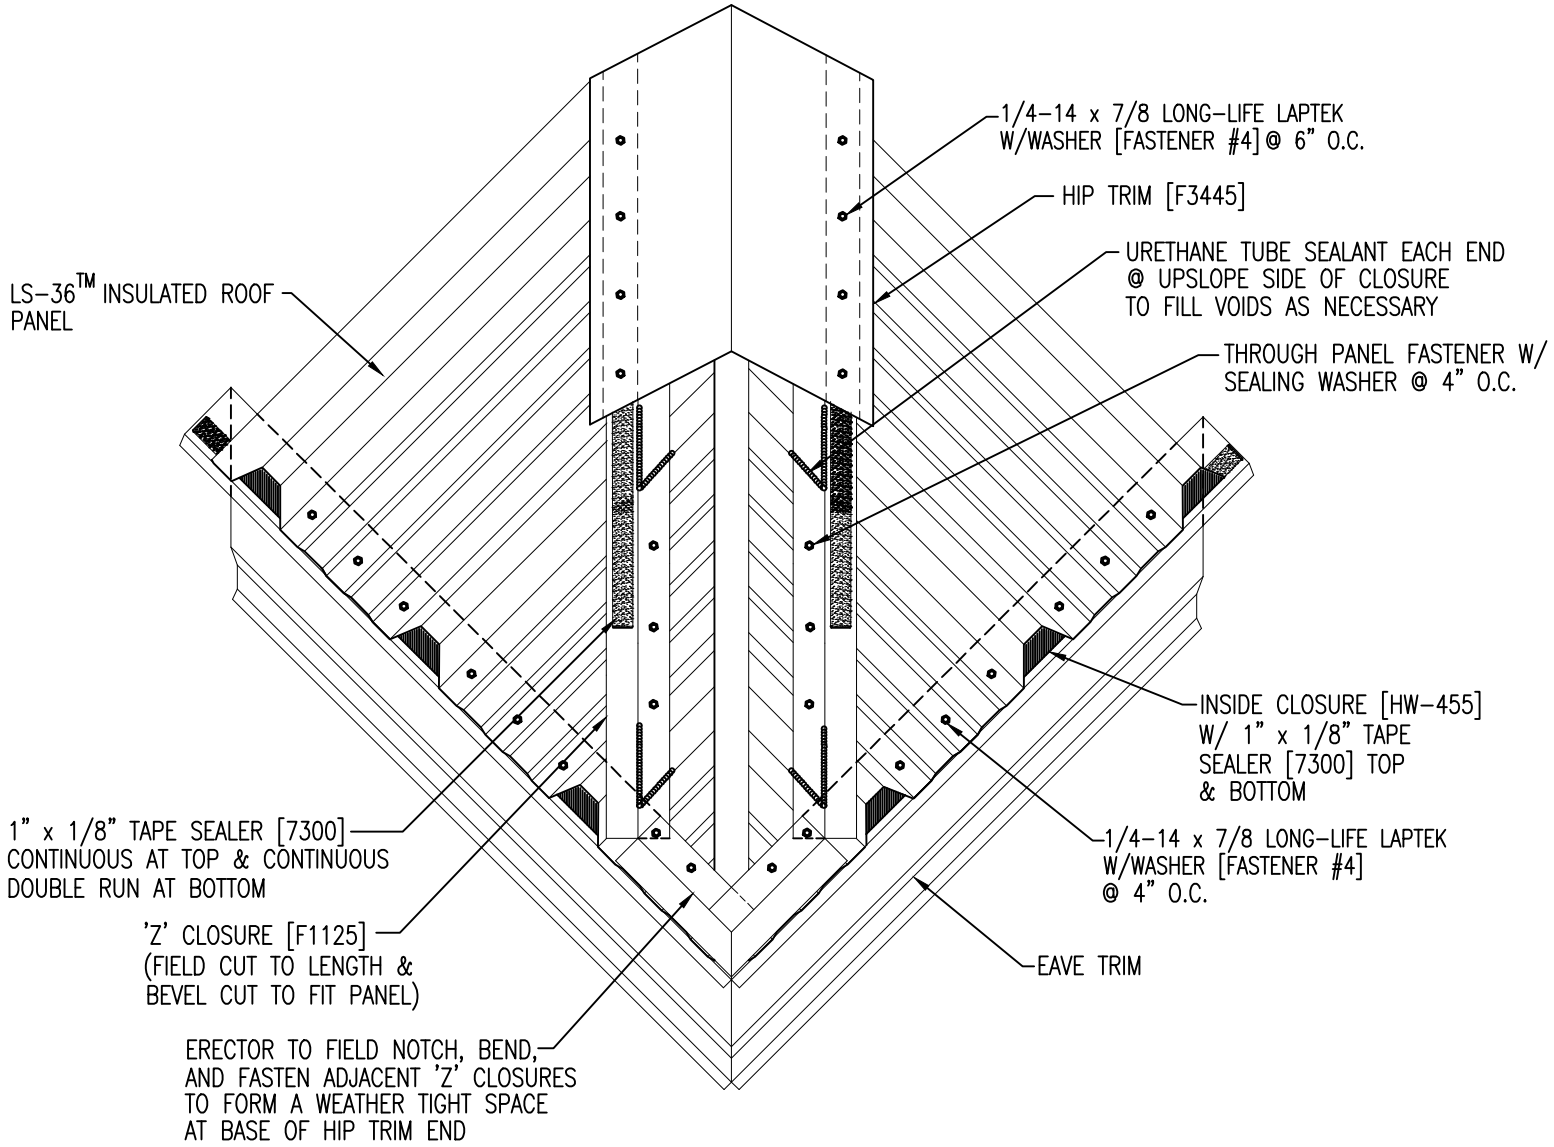
1/4-14 x 7/8 LONG-LIFE LAPTEK W/WASHER [FASTENER #4] @ 6" O.C.
HIP TRIM [F3445]
URETHANE TUBE SEALANT EACH END @ UPSLOPE SIDE OF CLOSURE TO FILL VOIDS AS NECESSARY
LS-36™ INSULATED ROOF PANEL
THROUGH PANEL FASTENER W/ SEALING WASHER @ 4" O.C.
INSIDE CLOSURE [HW-455] W/ 1" x 1/8" TAPE SEALER [7300] TOP & BOTTOM
1" x 1/8" TAPE SEALER [7300] CONTINUOUS AT TOP & CONTINUOUS DOUBLE RUN AT BOTTOM
1/4-14 x 7/8 LONG-LIFE LAPTEK W/WASHER [FASTENER #4] @ 4" O.C.
'Z' CLOSURE [F1125] (FIELD CUT TO LENGTH & BEVEL CUT TO FIT PANEL)
EAVE TRIM
ERECTOR TO FIELD NOTCH, BEND, AND FASTEN ADJACENT 'Z' CLOSURES TO FORM A WEATHER TIGHT SPACE AT BASE OF HIP TRIM END