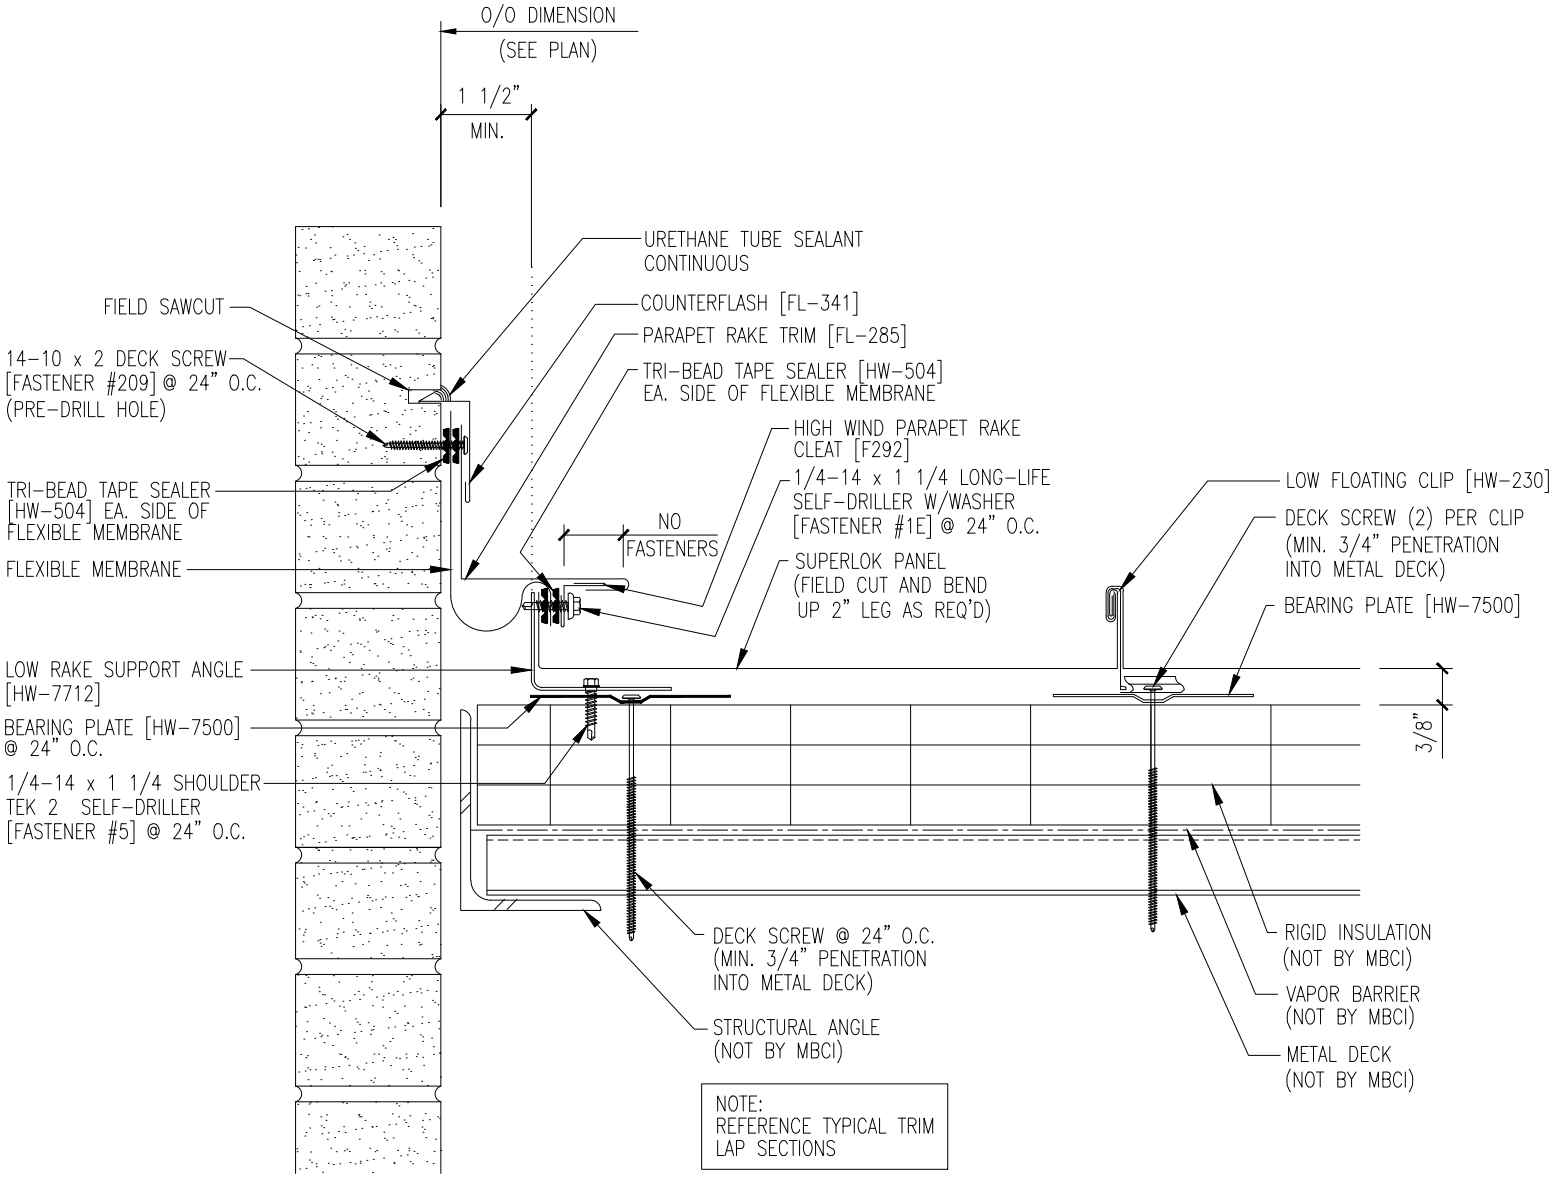
O/O DIMENSION
(SEE PLAN)
1 1/2"
MIN.
URETHANE TUBE SEALANT
CONTINUOUS
FIELD SAWCUT
COUNTERFLASH [FL-341]
PARAPET RAKE TRIM [FL-285]
14-10 x 2 DECK SCREW
[FASTENER #209] @ 24" O.C.
(PRE-DRILL HOLE)
TRI-BEAD TAPE SEALER [HW-504]
EA. SIDE OF FLEXIBLE MEMBRANE
HIGH WIND PARAPET RAKE
CLEAT [F292]
1/4-14 x 1 1/4 LONG-LIFE
SELF-DRILLER W/WASHER
[FASTENER #1E] @ 24" O.C.
TRI-BEAD TAPE SEALER
[HW-504] EA. SIDE OF
FLEXIBLE MEMBRANE
NO
FASTENERS
FLEXIBLE MEMBRANE
SUPERLOK PANEL
(FIELD CUT AND BEND
UP 2" LEG AS REQ'D)
LOW FLOATING CLIP [HW-230]
DECK SCREW (2) PER CLIP
(MIN. 3/4" PENETRATION
INTO METAL DECK)
BEARING PLATE [HW-7500]
LOW RAKE SUPPORT ANGLE
[HW-7712]
BEARING PLATE [HW-7500]
@ 24" O.C.
3/8"
1/4-14 x 1 1/4 SHOULDER
TEK 2 SELF-DRILLER
[FASTENER #5] @ 24" O.C.
DECK SCREW @ 24" O.C.
(MIN. 3/4" PENETRATION
INTO METAL DECK)
RIGID INSULATION
(NOT BY MBCI)
VAPOR BARRIER
(NOT BY MBCI)
STRUCTURAL ANGLE
(NOT BY MBCI)
METAL DECK
(NOT BY MBCI)
NOTE:
REFERENCE TYPICAL TRIM
LAP SECTIONS