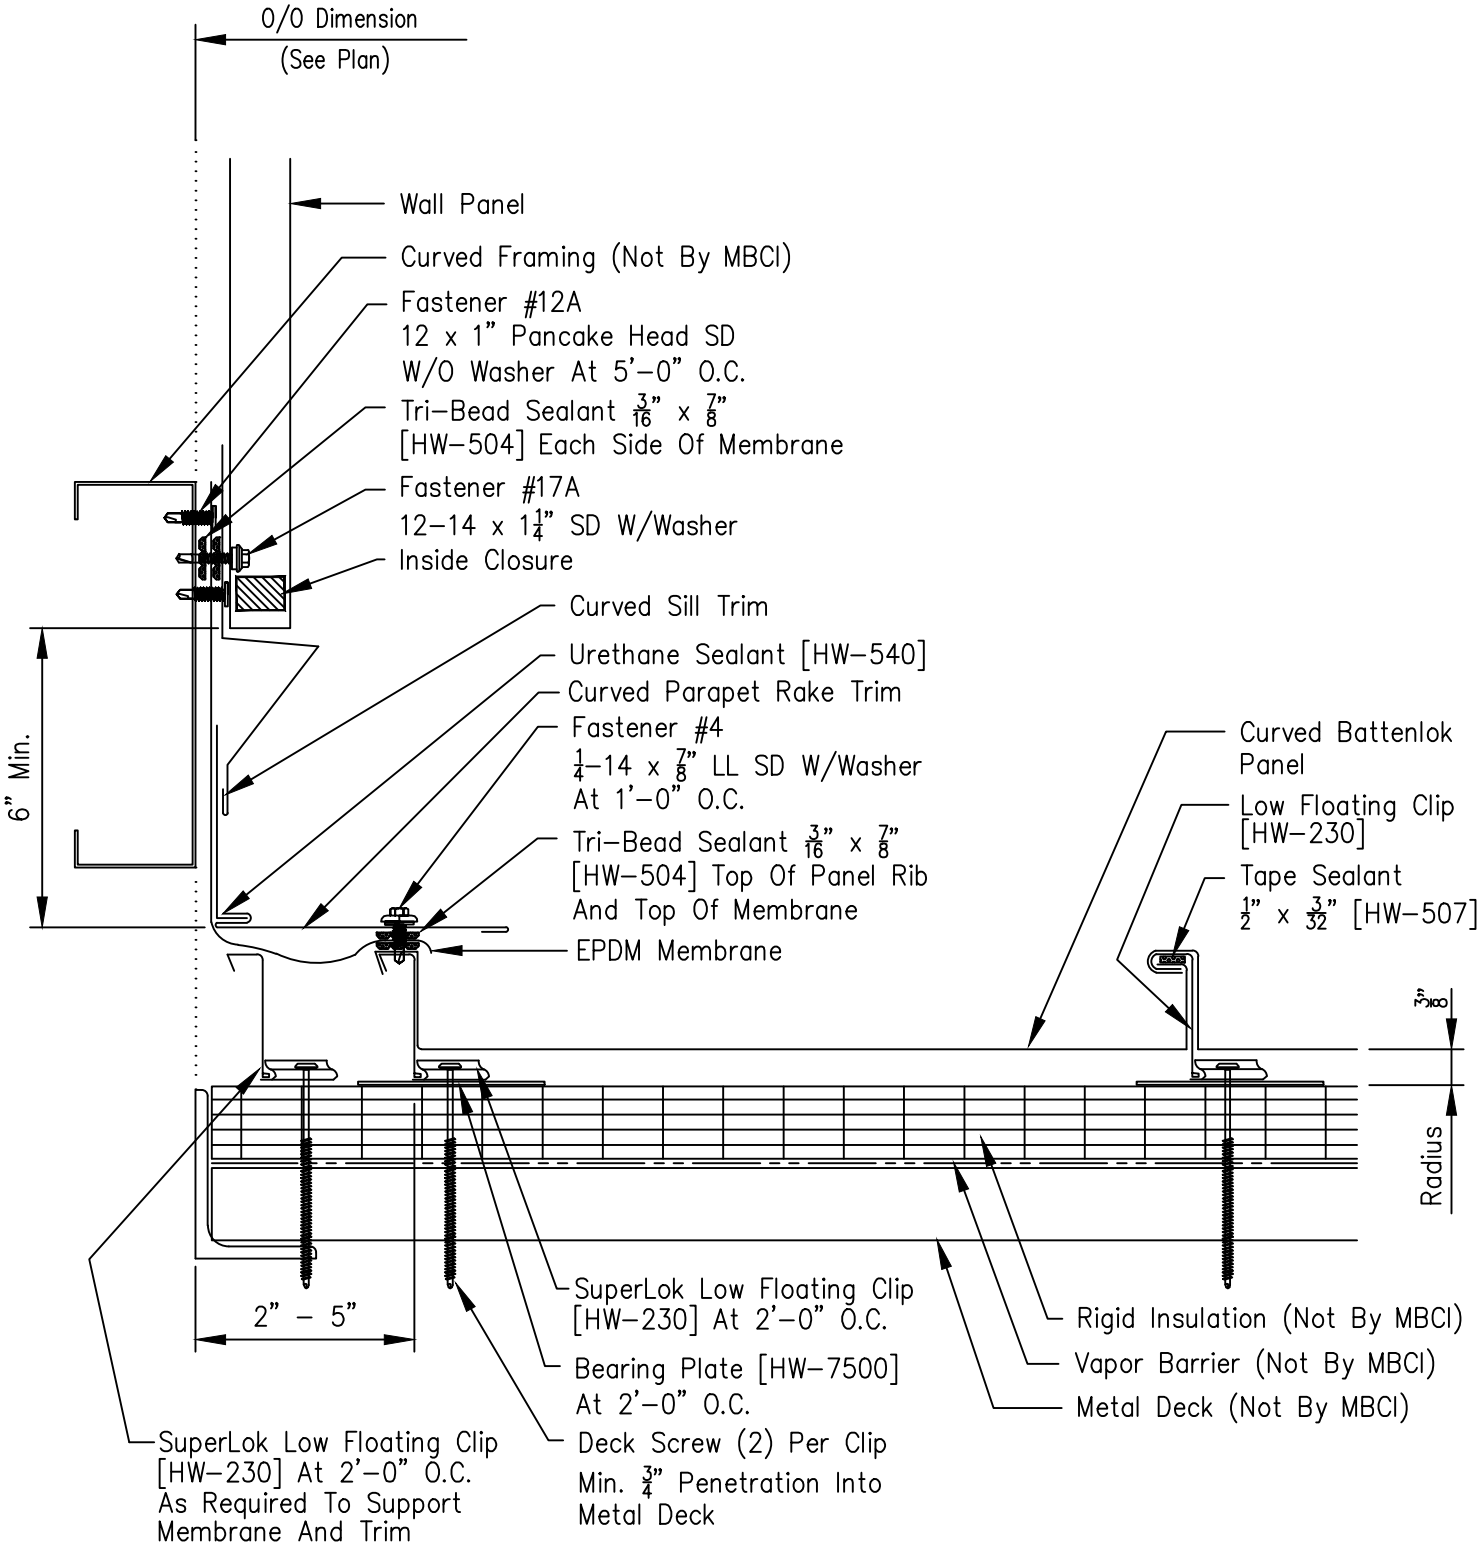
O/O Dimension
(See Plan)
Wall Panel
Curved Framing (Not By MBCI)
Fastener #12A
12 x 1" Pancake Head SD
W/O Washer At 5'-0" O.C.
Tri-Bead Sealant 3/16" x 7/8"
[HW-504] Each Side Of Membrane
Fastener #17A
12-14 x 1 1/4" SD W/Washer
Inside Closure
Curved Sill Trim
Urethane Sealant [HW-540]
Curved Parapet Rake Trim
Fastener #4
1/4-14 x 7/8" LL SD W/Washer
At 1'-0" O.C.
Tri-Bead Sealant 3/16" x 7/8"
[HW-504] Top Of Panel Rib
And Top Of Membrane
EPDM Membrane
6" Min.
Curved Battenlok
Panel
Low Floating Clip
[HW-230]
Tape Sealant
1/2" x 3/32" [HW-507]
3/8"
Radius
2" - 5"
SuperLok Low Floating Clip
[HW-230] At 2'-0" O.C.
Bearing Plate [HW-7500]
At 2'-0" O.C.
Deck Screw (2) Per Clip
Min. 3/4" Penetration Into
Metal Deck
Rigid Insulation (Not By MBCI)
Vapor Barrier (Not By MBCI)
Metal Deck (Not By MBCI)
SuperLok Low Floating Clip
[HW-230] At 2'-0" O.C.
As Required To Support
Membrane And Trim