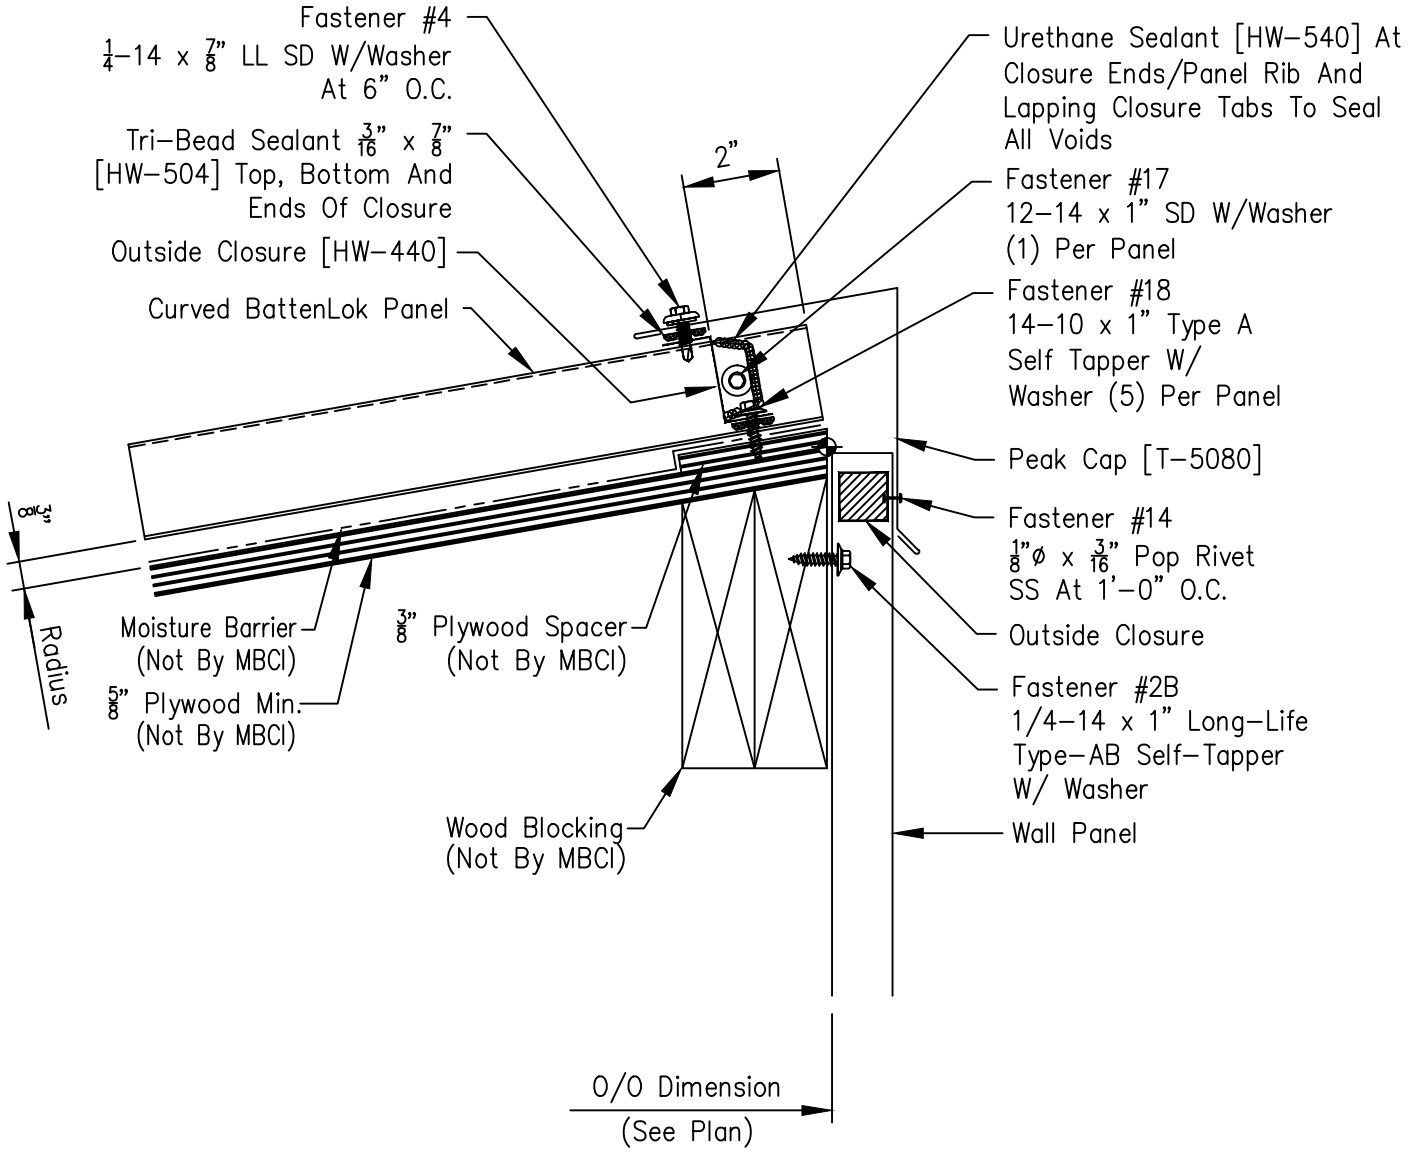
Fastener #4
1/4–14 x 7/8" LL SD W/Washer
At 6" O.C.
Tri–Bead Sealant 3/16" x 7/8"
[HW–504] Top, Bottom And
Ends Of Closure
Outside Closure [HW–440]
Curved BattenLok Panel
2"
Urethane Sealant [HW–540] At
Closure Ends/Panel Rib And
Lapping Closure Tabs To Seal
All Voids
Fastener #17
12–14 x 1" SD W/Washer
(1) Per Panel
Fastener #18
14–10 x 1" Type A
Self Tapper W/
Washer (5) Per Panel
Peak Cap [T–5080]
Fastener #14
1/8"Ø x 3/16" Pop Rivet
SS At 1'–0" O.C.
Outside Closure
Fastener #2B
1/4–14 x 1" Long–Life
Type–AB Self–Tapper
W/ Washer
Wall Panel
3/8"
Radius
Moisture Barrier
(Not By MBCI)
5/8" Plywood Min.
(Not By MBCI)
3/8" Plywood Spacer
(Not By MBCI)
Wood Blocking
(Not By MBCI)
O/O Dimension
(See Plan)