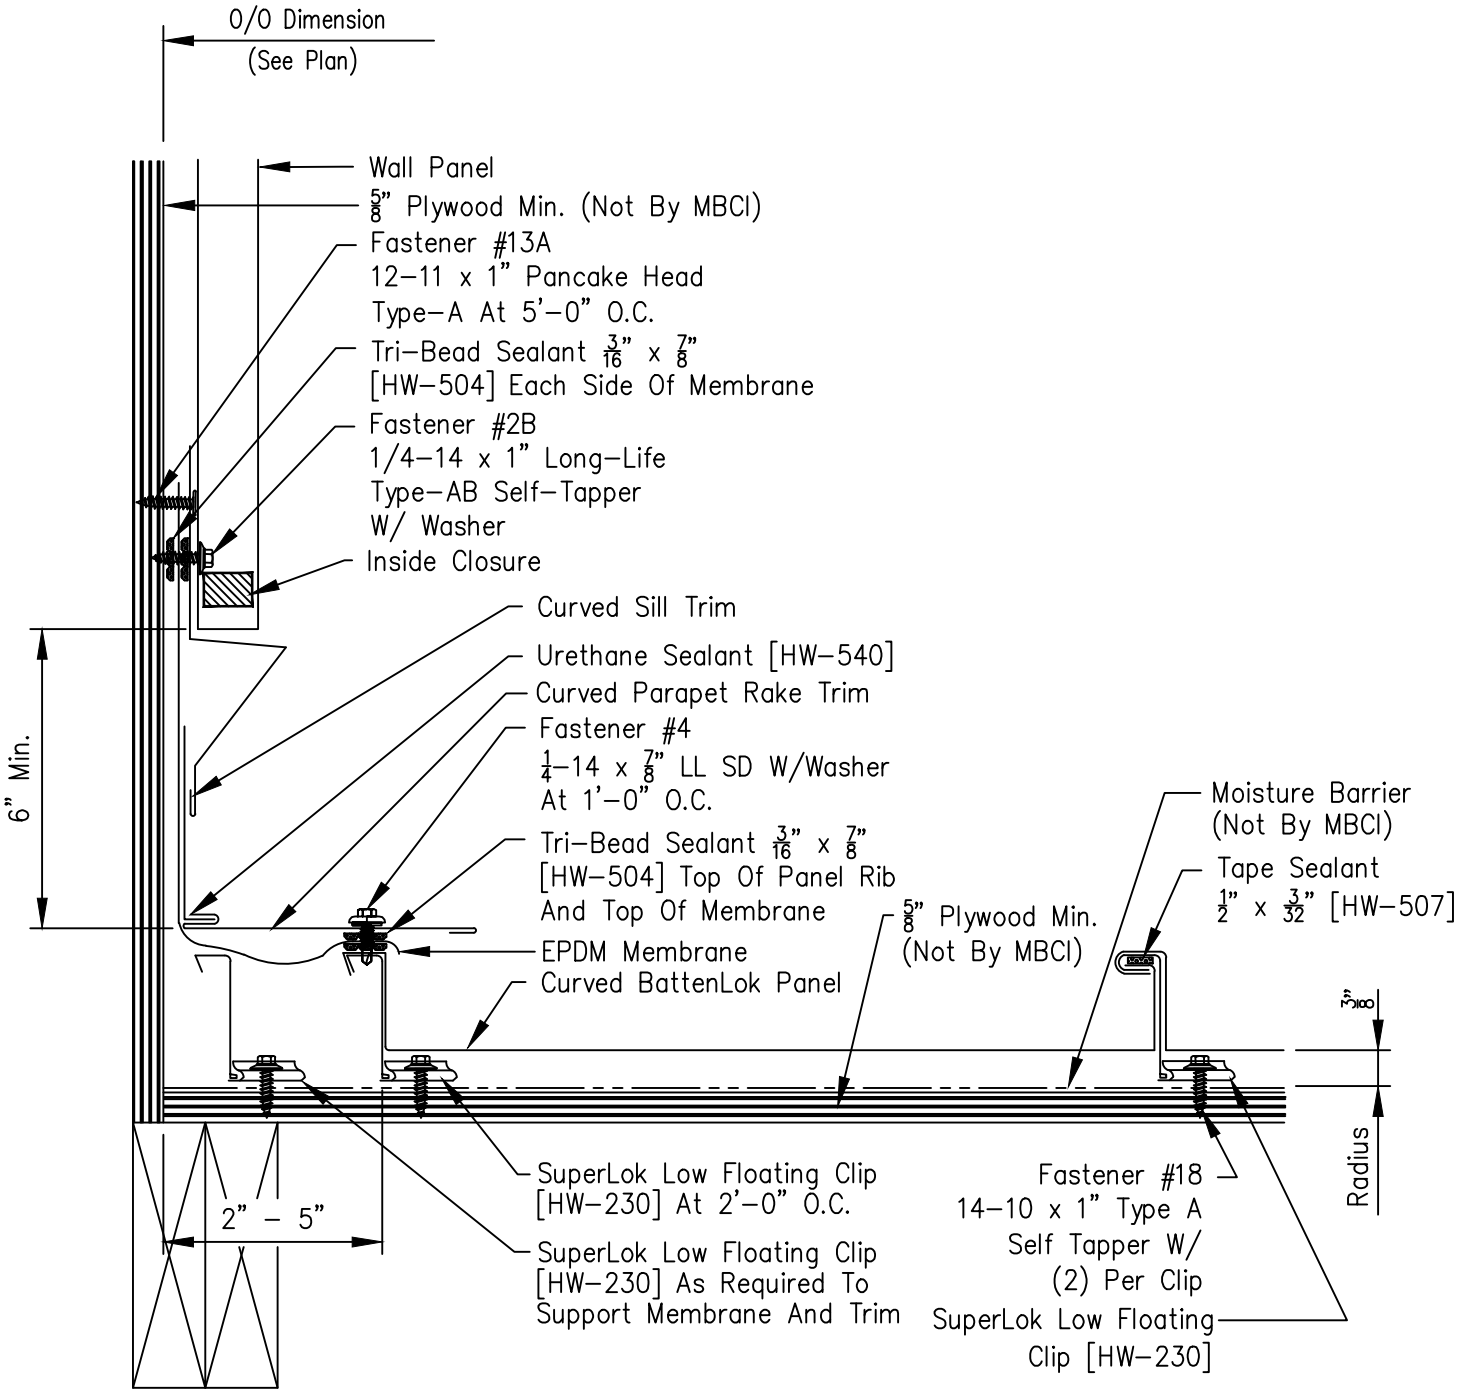
O/O Dimension
(See Plan)
Wall Panel
5/8" Plywood Min. (Not By MBCI)
Fastener #13A
12-11 x 1" Pancake Head
Type-A At 5'-0" O.C.
Tri-Bead Sealant 3/16" x 7/8"
[HW-504] Each Side Of Membrane
Fastener #2B
1/4-14 x 1" Long-Life
Type-AB Self-Tapper
W/ Washer
Inside Closure
Curved Sill Trim
Urethane Sealant [HW-540]
Curved Parapet Rake Trim
Fastener #4
1/4-14 x 7/8" LL SD W/Washer
At 1'-0" O.C.
Tri-Bead Sealant 3/16" x 7/8"
[HW-504] Top Of Panel Rib
And Top Of Membrane
EPDM Membrane
Curved BattenLok Panel
6" Min.
5/8" Plywood Min.
(Not By MBCI)
Moisture Barrier
(Not By MBCI)
Tape Sealant
1/2" x 3/32" [HW-507]
3/8"
Radius
2" - 5"
SuperLok Low Floating Clip
[HW-230] At 2'-0" O.C.
SuperLok Low Floating Clip
[HW-230] As Required To
Support Membrane And Trim
Fastener #18
14-10 x 1" Type A
Self Tapper W/
(2) Per Clip
SuperLok Low Floating
Clip [HW-230]