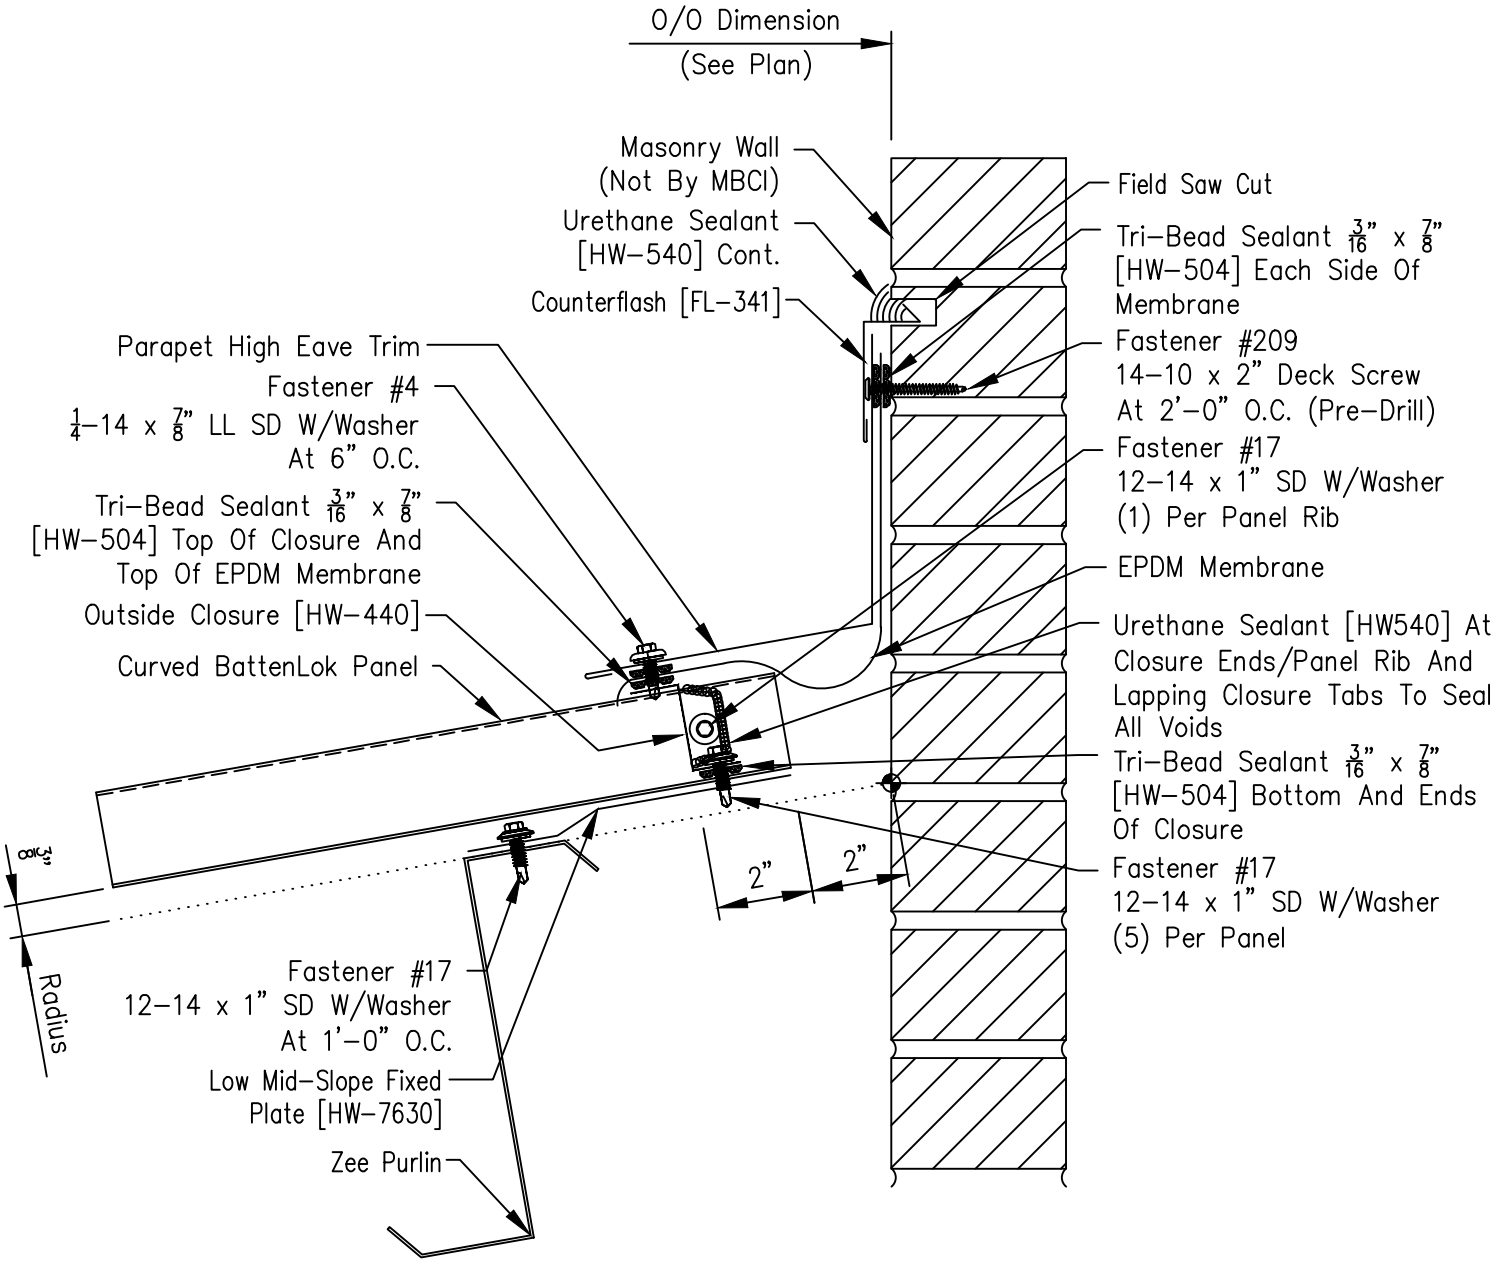
O/O Dimension
(See Plan)
Masonry Wall
(Not By MBCI)
Urethane Sealant
[HW-540] Cont.
Counterflash [FL-341]
Parapet High Eave Trim
Fastener #4
1/4-14 x 7/8" LL SD W/Washer
At 6" O.C.
Tri-Bead Sealant 3/16" x 7/8"
[HW-504] Top Of Closure And
Top Of EPDM Membrane
Outside Closure [HW-440]
Curved BattenLok Panel
3/8"
Radius
Fastener #17
12-14 x 1" SD W/Washer
At 1'-0" O.C.
Low Mid-Slope Fixed
Plate [HW-7630]
Zee Purlin
2"
2"
Field Saw Cut
Tri-Bead Sealant 3/16" x 7/8"
[HW-504] Each Side Of
Membrane
Fastener #209
14-10 x 2" Deck Screw
At 2'-0" O.C. (Pre-Drill)
Fastener #17
12-14 x 1" SD W/Washer
(1) Per Panel Rib
EPDM Membrane
Urethane Sealant [HW540] At
Closure Ends/Panel Rib And
Lapping Closure Tabs To Seal
All Voids
Tri-Bead Sealant 3/16" x 7/8"
[HW-504] Bottom And Ends
Of Closure
Fastener #17
12-14 x 1" SD W/Washer
(5) Per Panel