LS-36 Insulated Wall Panel
Section Through Jamb With Two Piece Trim

Page	Rev
MLSW04007A	
Date: Oct '16	00

Interior Jamb Trim	
Wall Panel Thickness	Part Number
$1\frac{1}{2}$"	F5462
2"	F5462
$2\frac{1}{2}$"	F5462
3"	F5464
4"	F5464
5"	F5466
6"	F5466

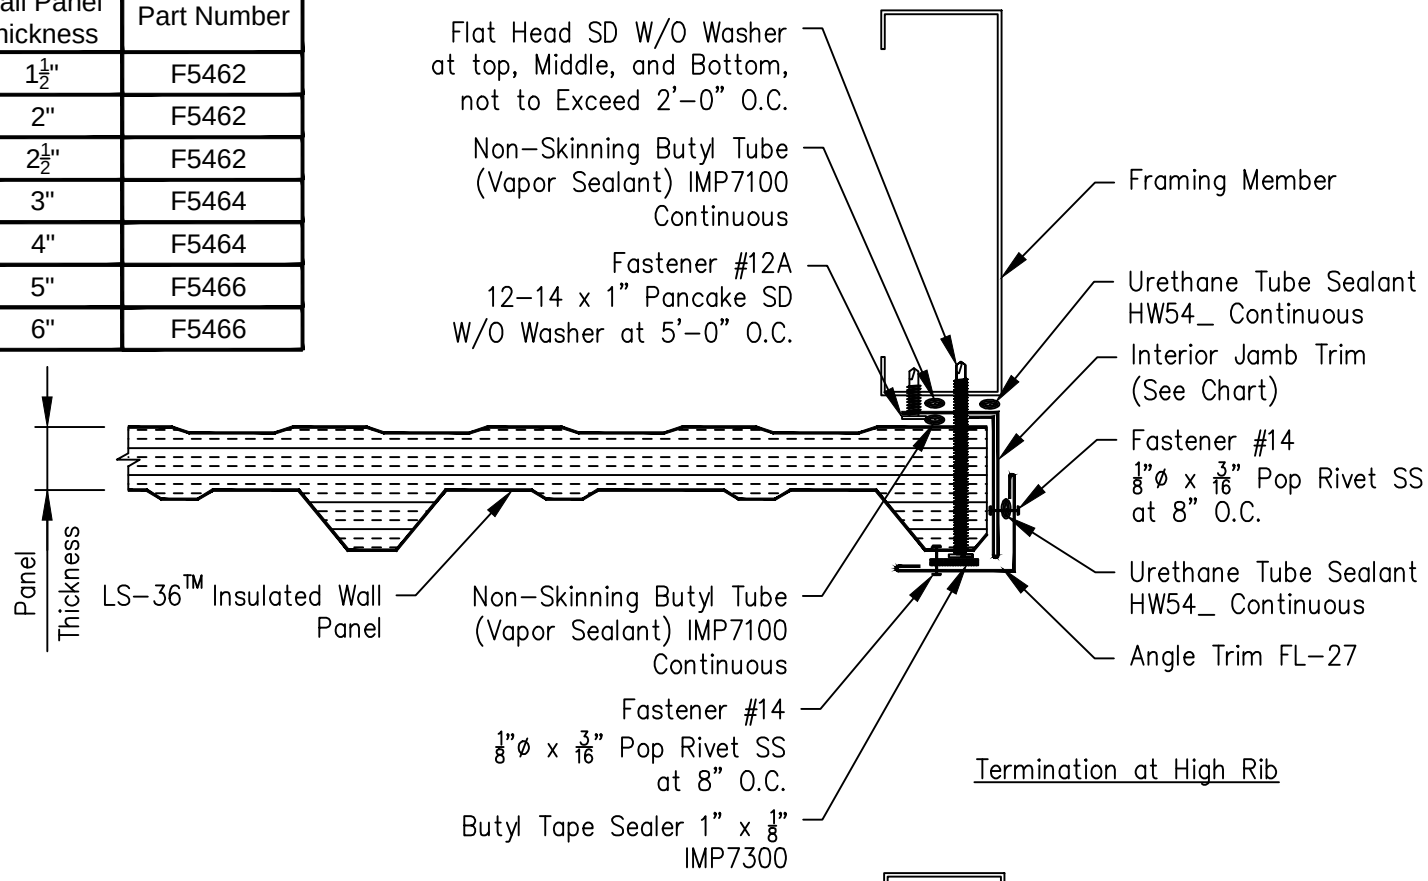

Termination at High Rib

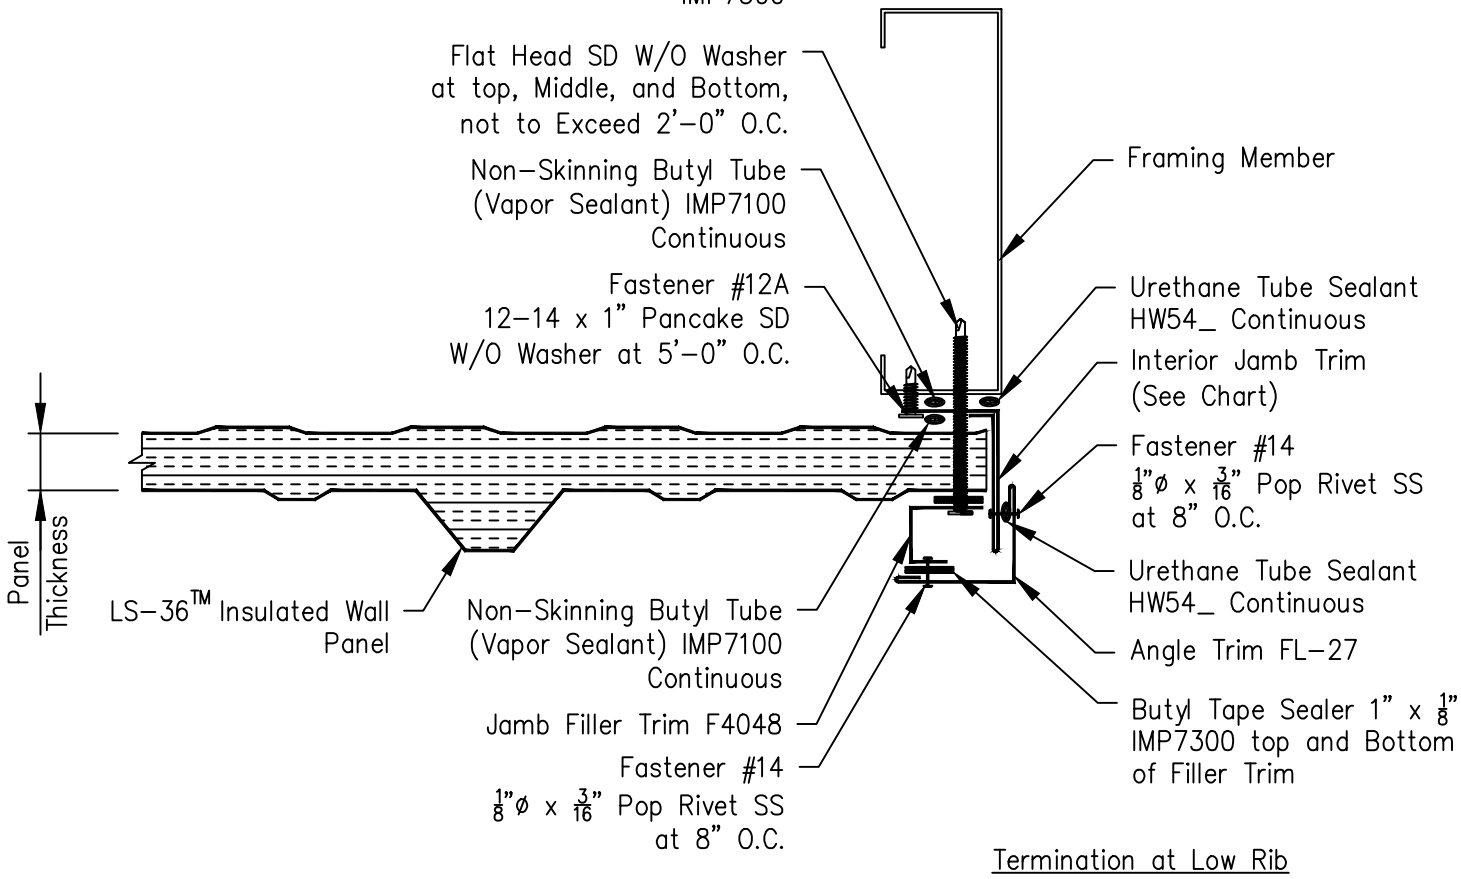

Termination at Low Rib