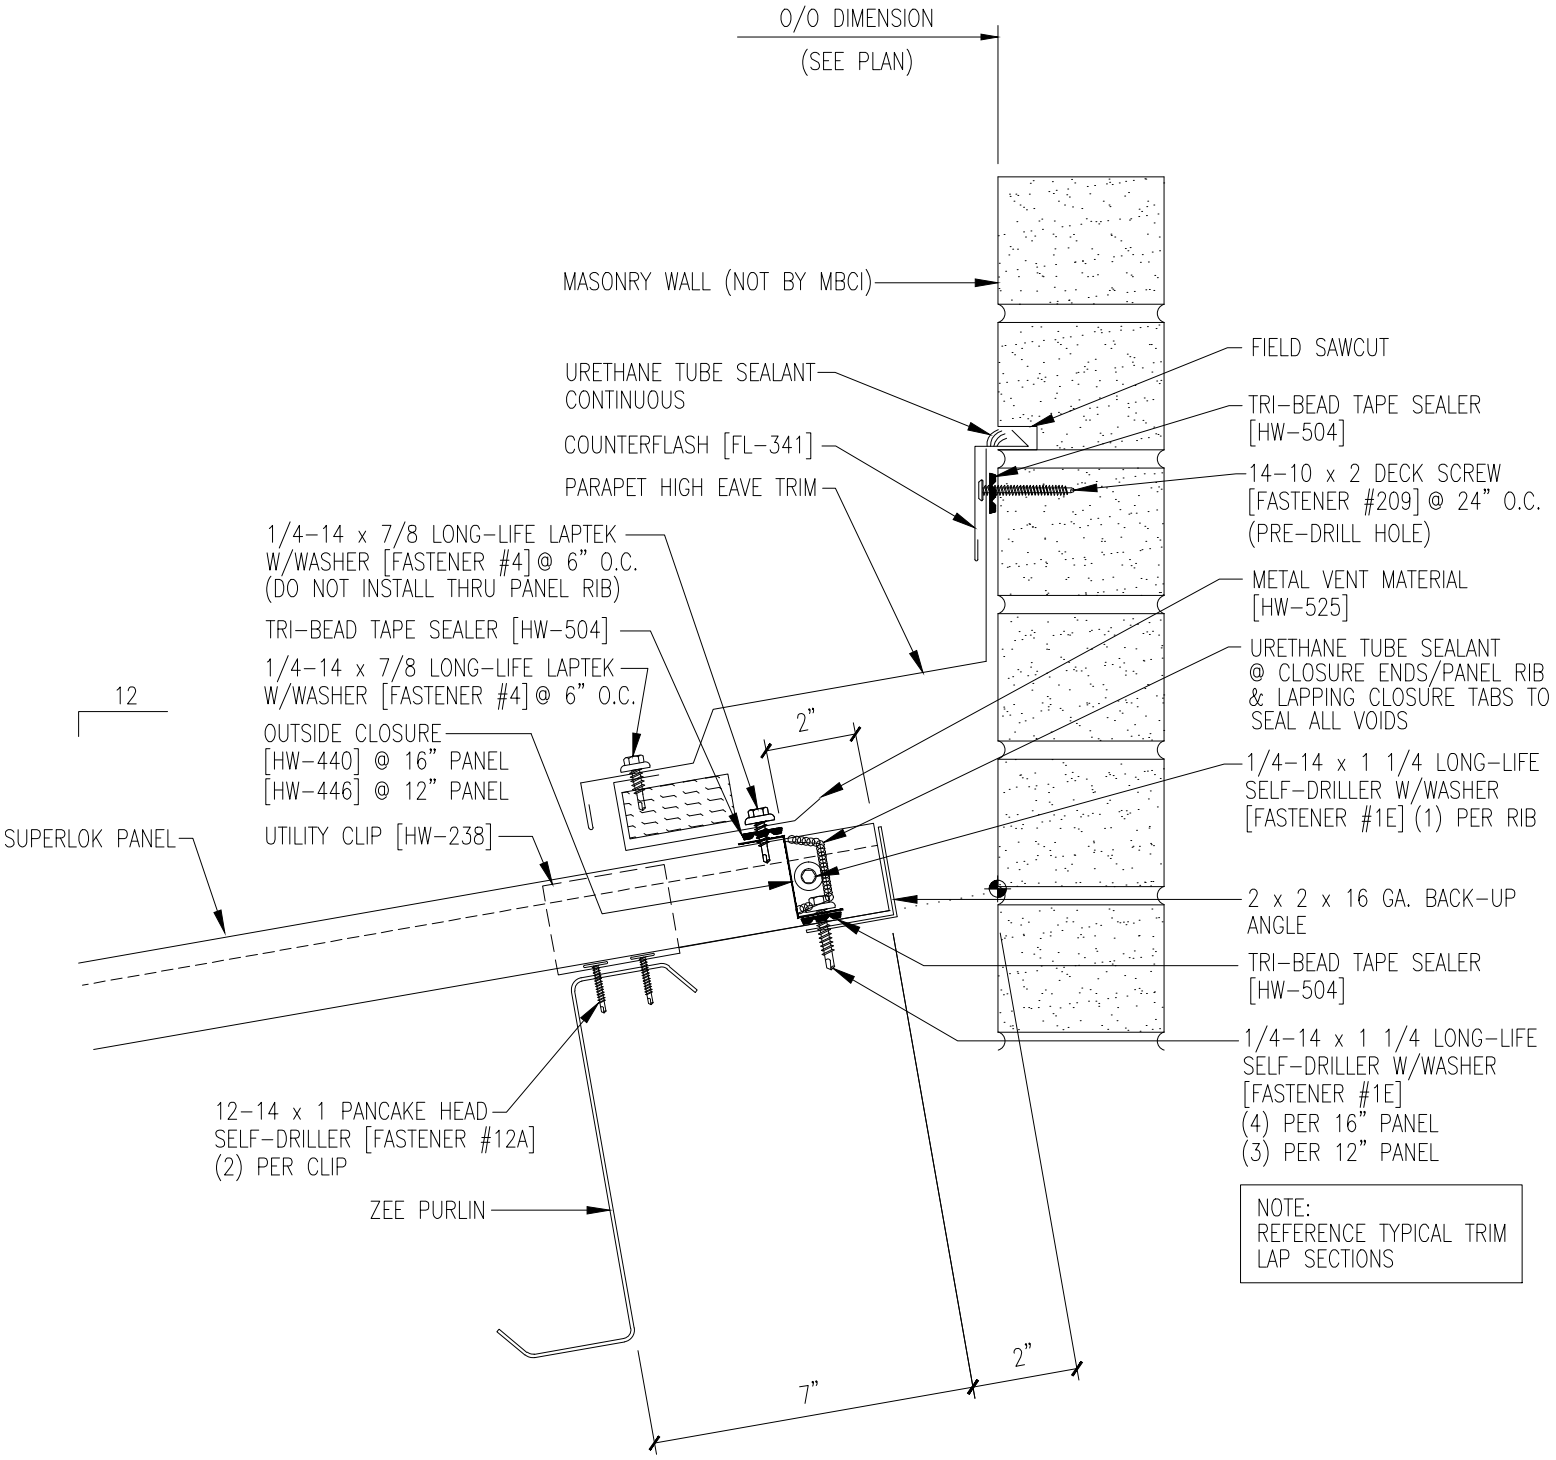
O/O DIMENSION
(SEE PLAN)
MASONRY WALL (NOT BY MBCI)
URETHANE TUBE SEALANT CONTINUOUS
COUNTERFLASH [FL-341]
PARAPET HIGH EAVE TRIM
1/4-14 x 7/8 LONG-LIFE LAPTEK W/WASHER [FASTENER #4] @ 6" O.C. (DO NOT INSTALL THRU PANEL RIB)
TRI-BEAD TAPE SEALER [HW-504]
1/4-14 x 7/8 LONG-LIFE LAPTEK W/WASHER [FASTENER #4] @ 6" O.C.
12
OUTSIDE CLOSURE [HW-440] @ 16" PANEL [HW-446] @ 12" PANEL
SUPERLOK PANEL
UTILITY CLIP [HW-238]
2"
12-14 x 1 PANCAKE HEAD SELF-DRILLER [FASTENER #12A] (2) PER CLIP
ZEE PURLIN
7"
2"
FIELD SAWCUT
TRI-BEAD TAPE SEALER [HW-504]
14-10 x 2 DECK SCREW [FASTENER #209] @ 24" O.C. (PRE-DRILL HOLE)
METAL VENT MATERIAL [HW-525]
URETHANE TUBE SEALANT @ CLOSURE ENDS/PANEL RIB & LAPPING CLOSURE TABS TO SEAL ALL VOIDS
1/4-14 x 1 1/4 LONG-LIFE SELF-DRILLER W/WASHER [FASTENER #1E] (1) PER RIB
2 x 2 x 16 GA. BACK-UP ANGLE
TRI-BEAD TAPE SEALER [HW-504]
1/4-14 x 1 1/4 LONG-LIFE SELF-DRILLER W/WASHER [FASTENER #1E] (4) PER 16" PANEL (3) PER 12" PANEL
NOTE:
REFERENCE TYPICAL TRIM LAP SECTIONS