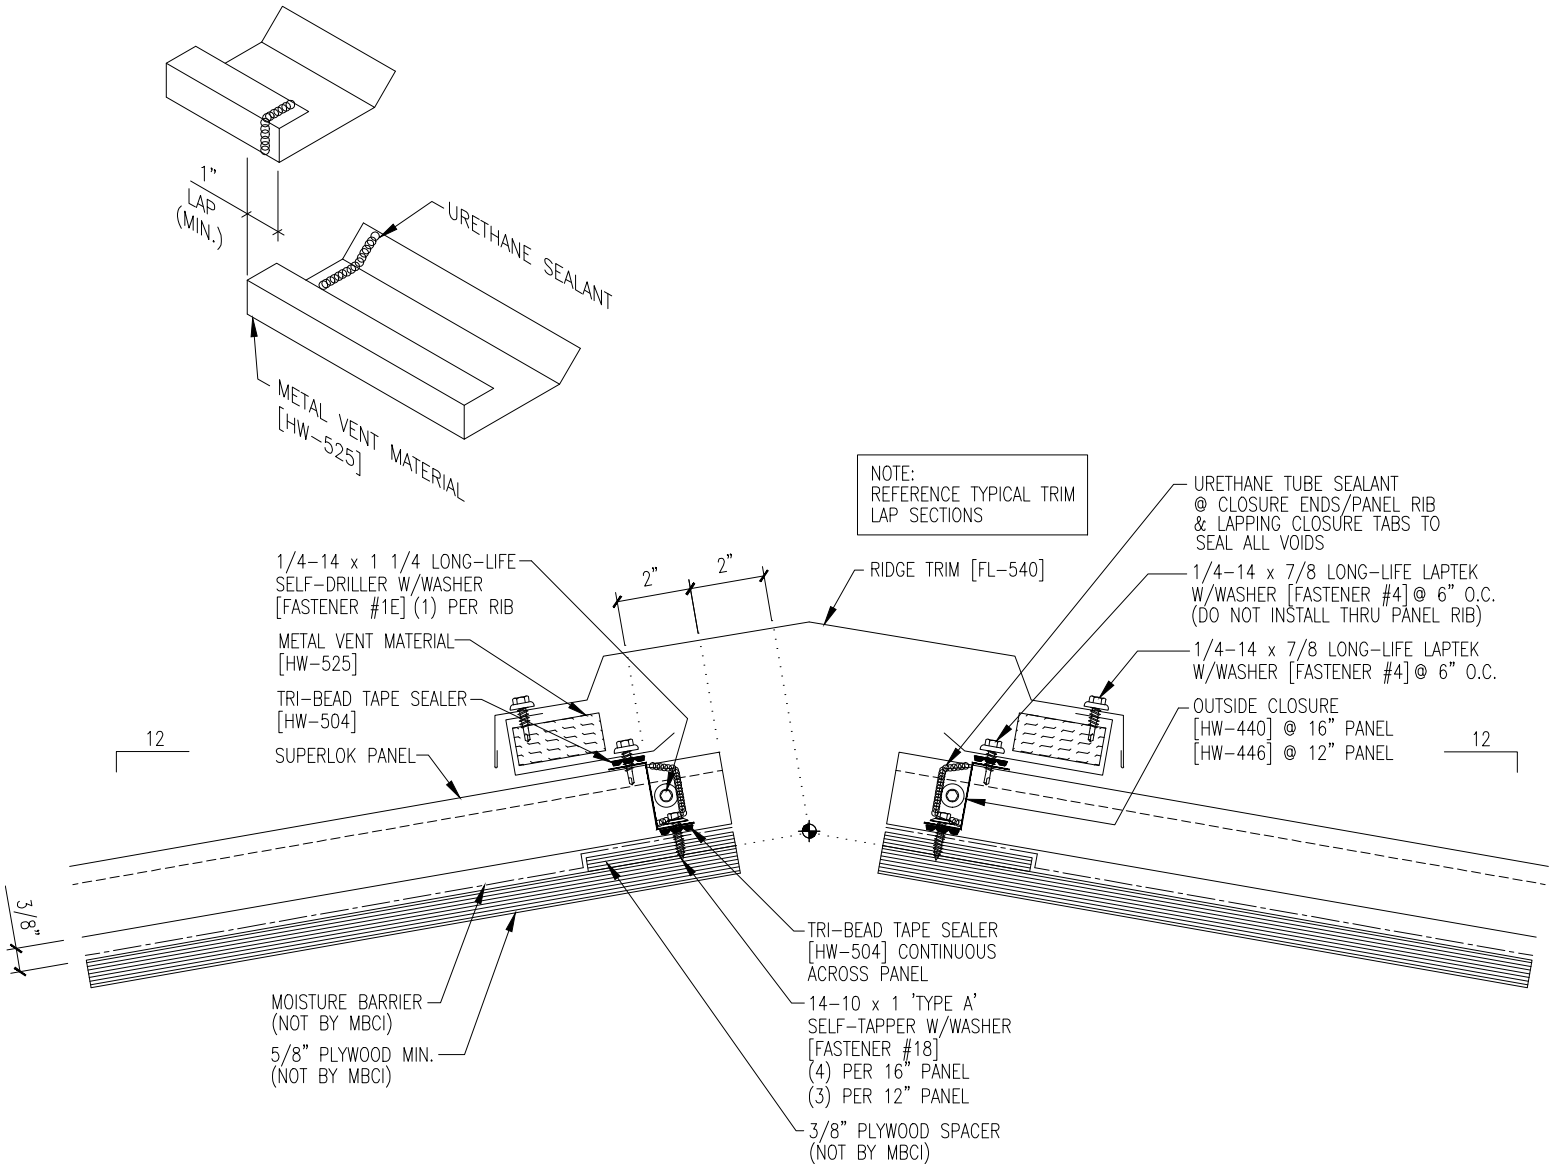
1"
LAP
(MIN.)
URETHANE SEALANT
METAL VENT MATERIAL
[HW-525]
NOTE:
REFERENCE TYPICAL TRIM
LAP SECTIONS
URETHANE TUBE SEALANT
@ CLOSURE ENDS/PANEL RIB
& LAPPING CLOSURE TABS TO
SEAL ALL VOIDS
1/4-14 x 1 1/4 LONG-LIFE
SELF-DRILLER W/WASHER
[FASTENER #1E] (1) PER RIB
2"
2"
RIDGE TRIM [FL-540]
1/4-14 x 7/8 LONG-LIFE LAPTEK
W/WASHER [FASTENER #4] @ 6" O.C.
(DO NOT INSTALL THRU PANEL RIB)
METAL VENT MATERIAL
[HW-525]
1/4-14 x 7/8 LONG-LIFE LAPTEK
W/WASHER [FASTENER #4] @ 6" O.C.
TRI-BEAD TAPE SEALER
[HW-504]
OUTSIDE CLOSURE
[HW-440] @ 16" PANEL
[HW-446] @ 12" PANEL
12
12
SUPERLOK PANEL
3/8"
TRI-BEAD TAPE SEALER
[HW-504] CONTINUOUS
ACROSS PANEL
MOISTURE BARRIER
(NOT BY MBCI)
14-10 x 1 'TYPE A'
SELF-TAPPER W/WASHER
[FASTENER #18]
(4) PER 16" PANEL
(3) PER 12" PANEL
5/8" PLYWOOD MIN.
(NOT BY MBCI)
3/8" PLYWOOD SPACER
(NOT BY MBCI)